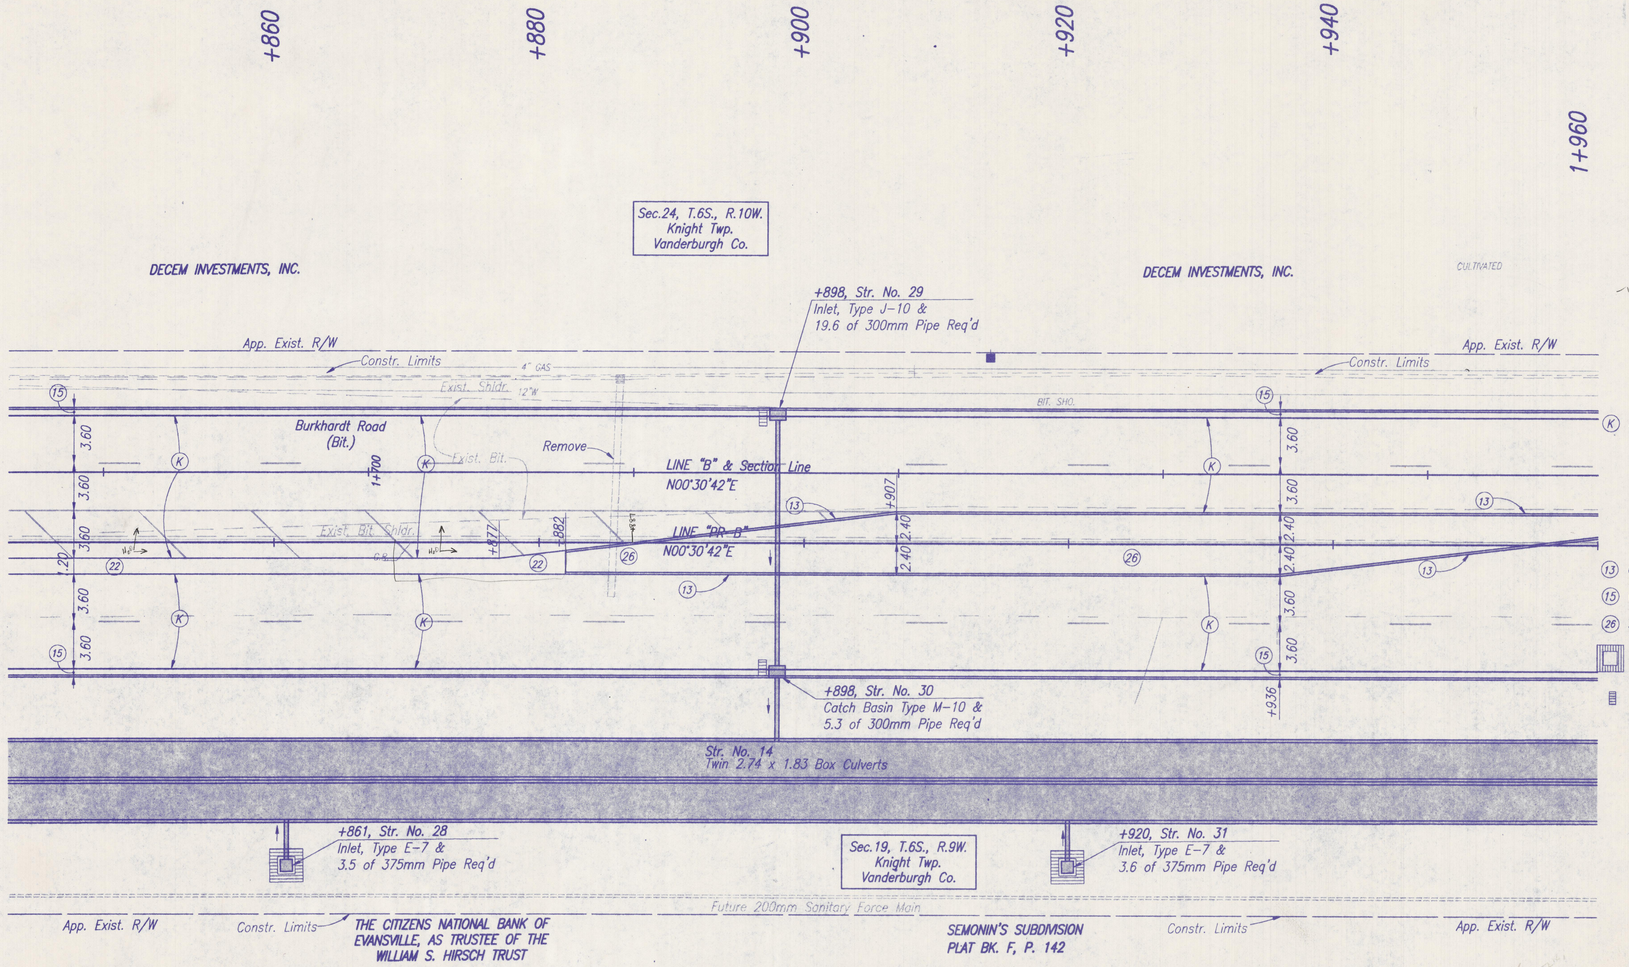

LEGEND

(K) Full Depth Bituminous Pavement
60 kg/m² QC/QA HMA Surface 9.5mm, Mainline on
150 kg/m² QC/QA HMA Intermediate 19.0mm, Mainline on
270 kg/m² QC/QA HMA Base 25.0mm, Mainline on
248 kg/m² HMA Base C25.0mm, Mainline on
270 kg/m² QC/QA HMA Base 25.0mm, Mainline

(13) Curb, Concrete

(15) Curb and Gutter, Concrete, Modified

(26) Sodding

Temporary Erosion and Sediment Control, Drop Inlet Protection

Temporary Erosion and Sediment Control, Curb Inlet Protection

All R/W taken from Line "PR-B" unless otherwise noted.
All R/W on this sheet to be as shown.

P:\jobs\96403\dwg\DET\CENTRAL\DET-003 9-17-97 9:10:12 am EST

KENT DUANE DOWNEY REGISTERED 15645 STATE OF INDIANA PROFESSIONAL ENGINEER

RECOMMENDED FOR APPROVAL: Kent D. Downey 9/19/97
DESIGN ENGINEER DATE

DESIGNED: ATW DRAWN: JRF
CHECKED: GLR CHECKED: GLR

INDIANA DEPARTMENT OF TRANSPORTATION

CONSTRUCTION DETAIL BURKHARDT ROAD

HORIZONTAL SCALE	BRIDGE FILE
1:200	
VERTICAL SCALE	DESIGNATION
N/A	
SURVEY BOOK	SHEETS
	22 of 90
CONTRACT	PROJECT
	VC97-09-01