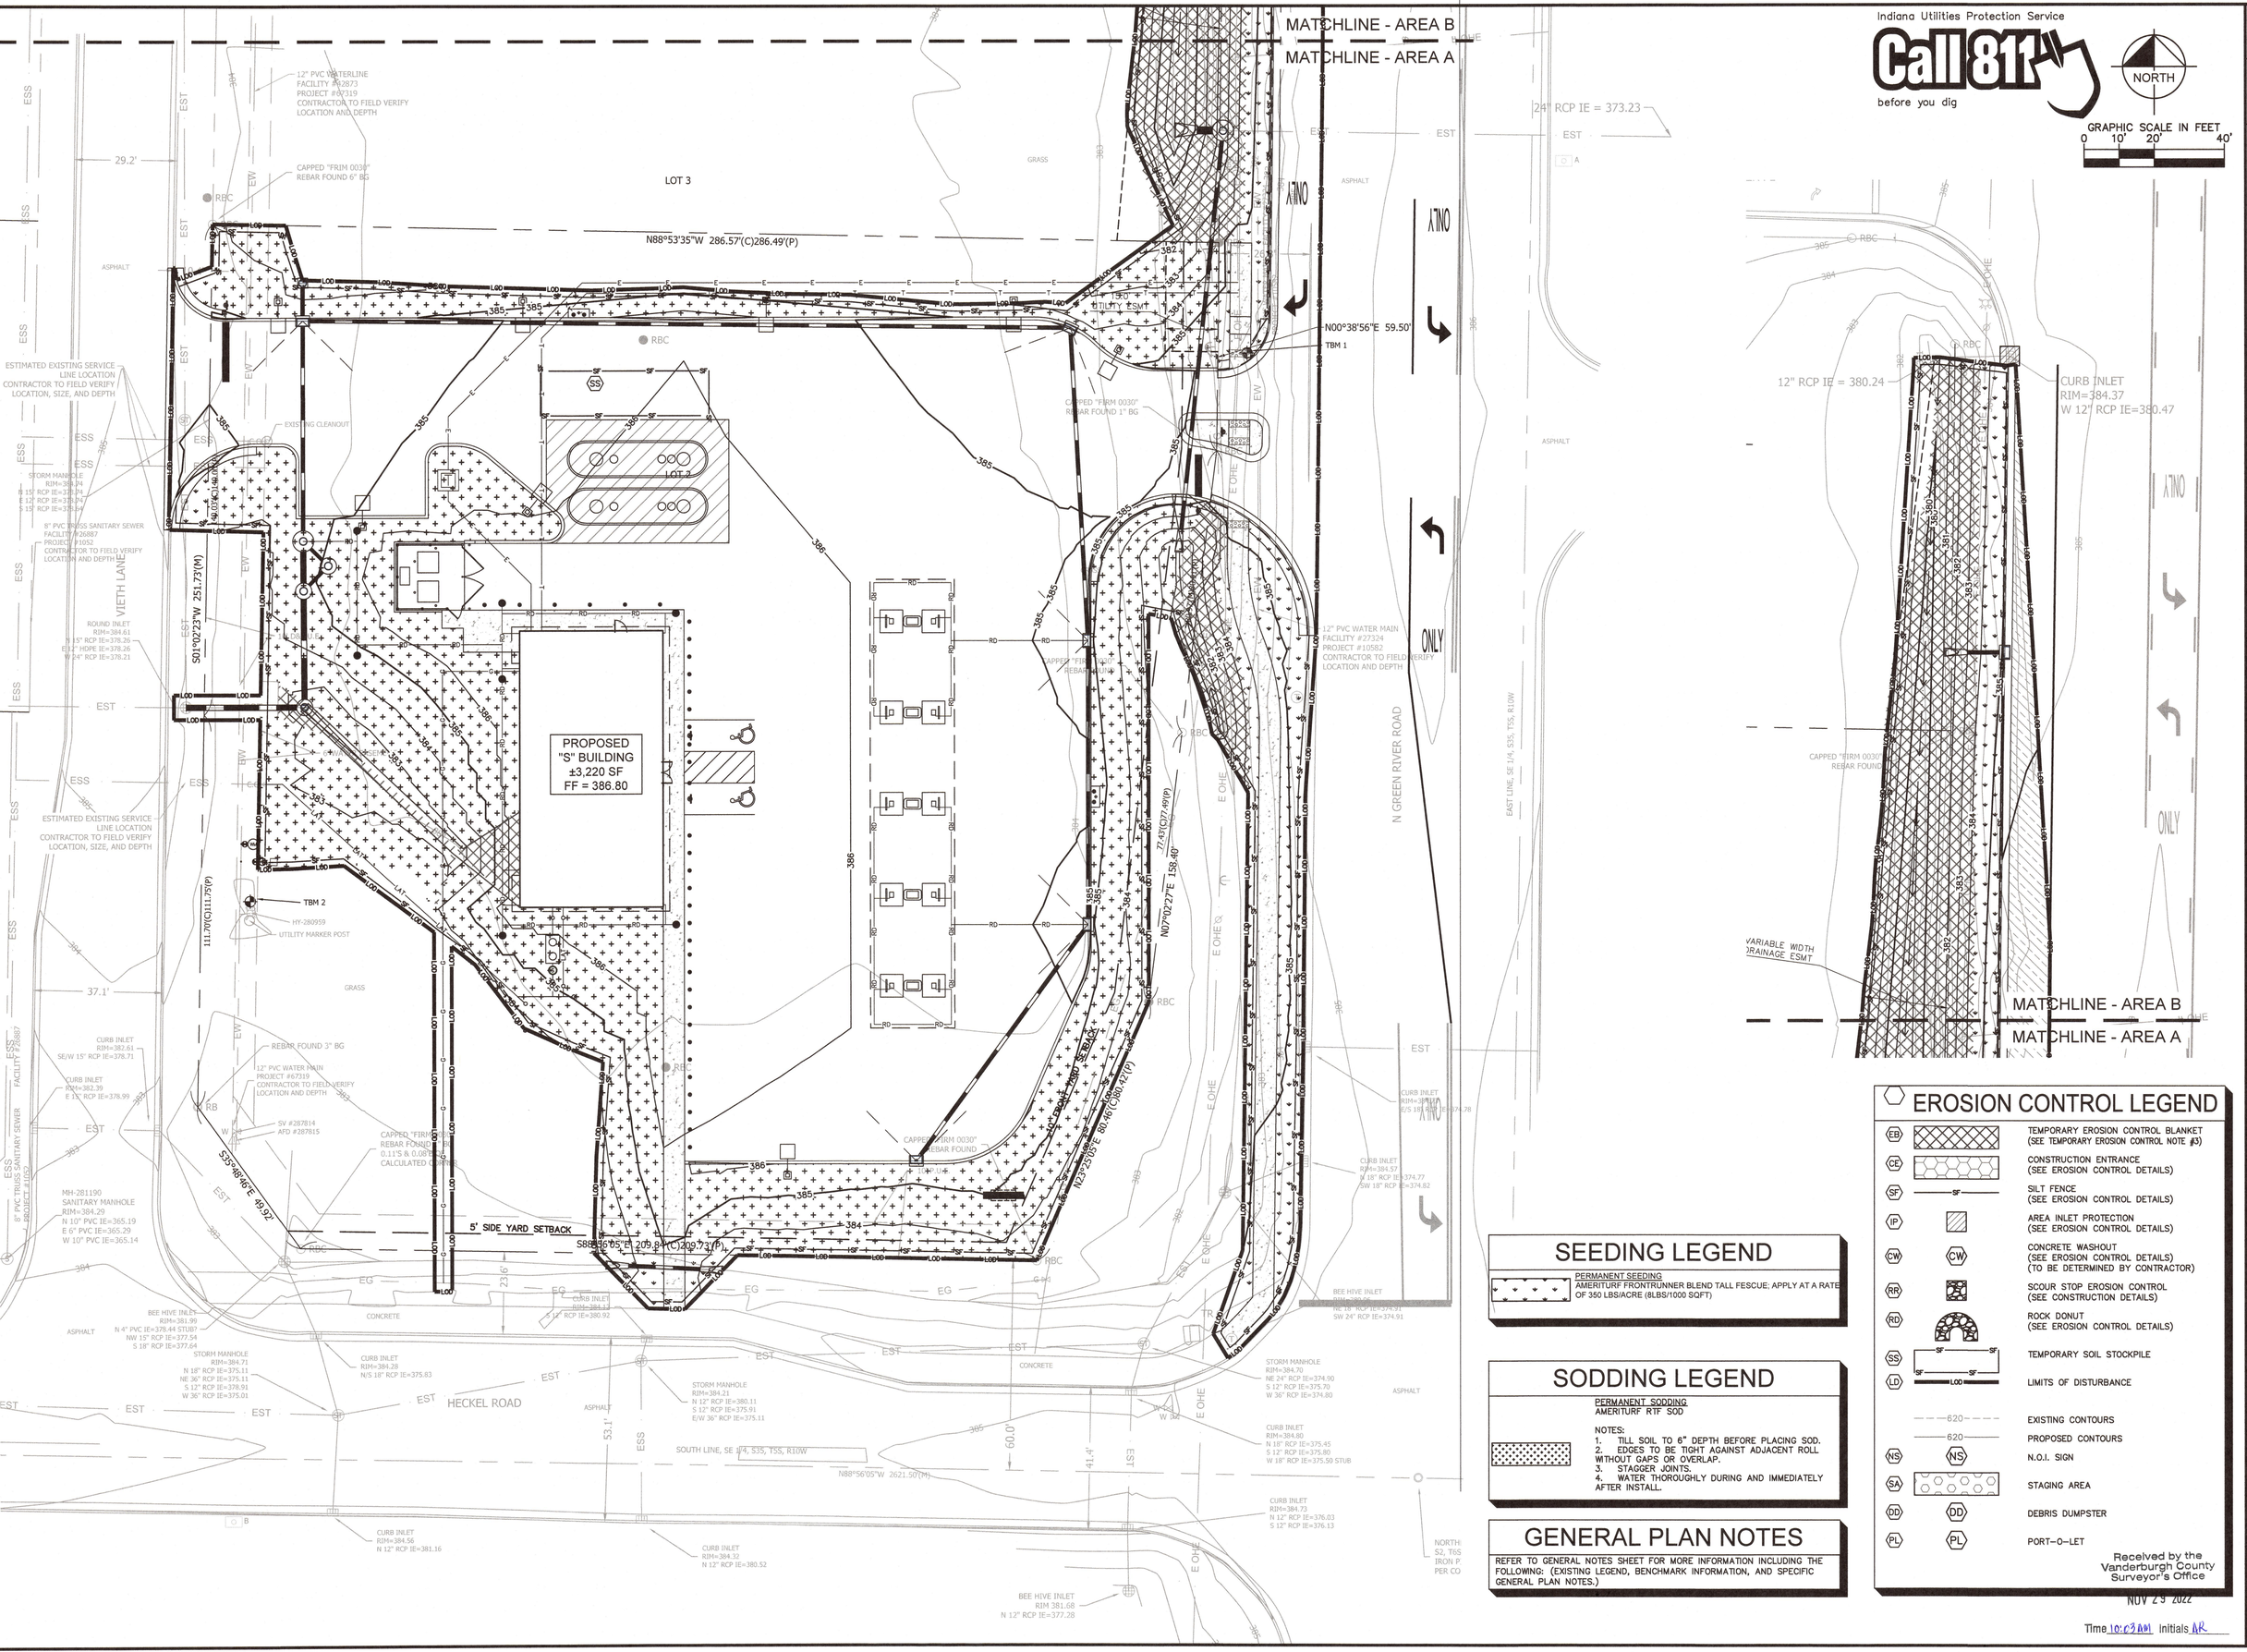

SEEDING LEGEND

PERMANENT SEEDING
AMERITURF FRONTRUNNER BLEND TALL FESCUE; APPLY AT A RATE OF 350 LBS/ACRE (8LBS/1000 SQFT)

SODDING LEGEND

PERMANENT SODDING
AMERITURF RTF SOD

NOTES:
1. TILL SOIL TO 6" DEPTH BEFORE PLACING SOD.
2. EDGES TO BE TIGHT AGAINST ADJACENT ROLL WITHOUT GAPS OR OVERLAP.
3. STAGGER JOINTS.
4. WATER THOROUGHLY DURING AND IMMEDIATELY AFTER INSTALL.

GENERAL PLAN NOTES

REFER TO GENERAL NOTES SHEET FOR MORE INFORMATION INCLUDING THE FOLLOWING: (EXISTING LEGEND, BENCHMARK INFORMATION, AND SPECIFIC GENERAL PLAN NOTES.)

EROSION CONTROL LEGEND

EB	TEMPORARY EROSION CONTROL BLANKET (SEE TEMPORARY EROSION CONTROL NOTE #3)
CE	CONSTRUCTION ENTRANCE (SEE EROSION CONTROL DETAILS)
SF	SILT FENCE (SEE EROSION CONTROL DETAILS)
IP	AREA INLET PROTECTION (SEE EROSION CONTROL DETAILS)
CW	CONCRETE WASHOUT (SEE EROSION CONTROL DETAILS) (TO BE DETERMINED BY CONTRACTOR)
RR	SCOUR STOP EROSION CONTROL (SEE CONSTRUCTION DETAILS)
RD	ROCK DONUT (SEE EROSION CONTROL DETAILS)
SS	TEMPORARY SOIL STOCKPILE
LD	LIMITS OF DISTURBANCE
620	EXISTING CONTOURS
620	PROPOSED CONTOURS
NS	N.O.I. SIGN
SA	STAGING AREA
DD	DEBRIS DUMPSTER
PL	PORT-O-LET

Received by the Vanderburgh County Surveyor's Office
NOV 29 2022
Time 10:03 AM Initials AR

No.	REVISIONS	DATE	BY
1	COUNTY COMMENTS	11/28/22	CVS
2	CITY COMMENTS	10/31/22	DLG
3	CITY COMMENTS	09/26/22	CWB
4	UTILITY/CLIENT COMMENTS	07/30/21	CVS
5	CITY COMMENTS	06/25/21	CVS

Kimley»Horn
©2022 KIMLEY-HORN AND ASSOCIATES, INC.
250 EAST 96TH STREET, SUITE 580, INDIANAPOLIS, IN 46240
PHONE: 317-218-9560
WWW.KIMLEY-HORN.COM

SCALE: AS NOTED
DESIGNED BY: CVS
DRAWN BY: RCB
CHECKED BY: ART

CONNOR MARK ART REGISTERED PROFESSIONAL ENGINEER INDIANA
NOT APPROVED FOR CONSTRUCTION
11/28/2022

CASEY'S GENERAL STORE

FINAL EROSION CONTROL PLAN

CASEY'S OF EVANSVILLE (#3968)

ORIGINAL ISSUE: 03/01/2021
KHA PROJECT NO. 170151001
SHEET NUMBER
C-403