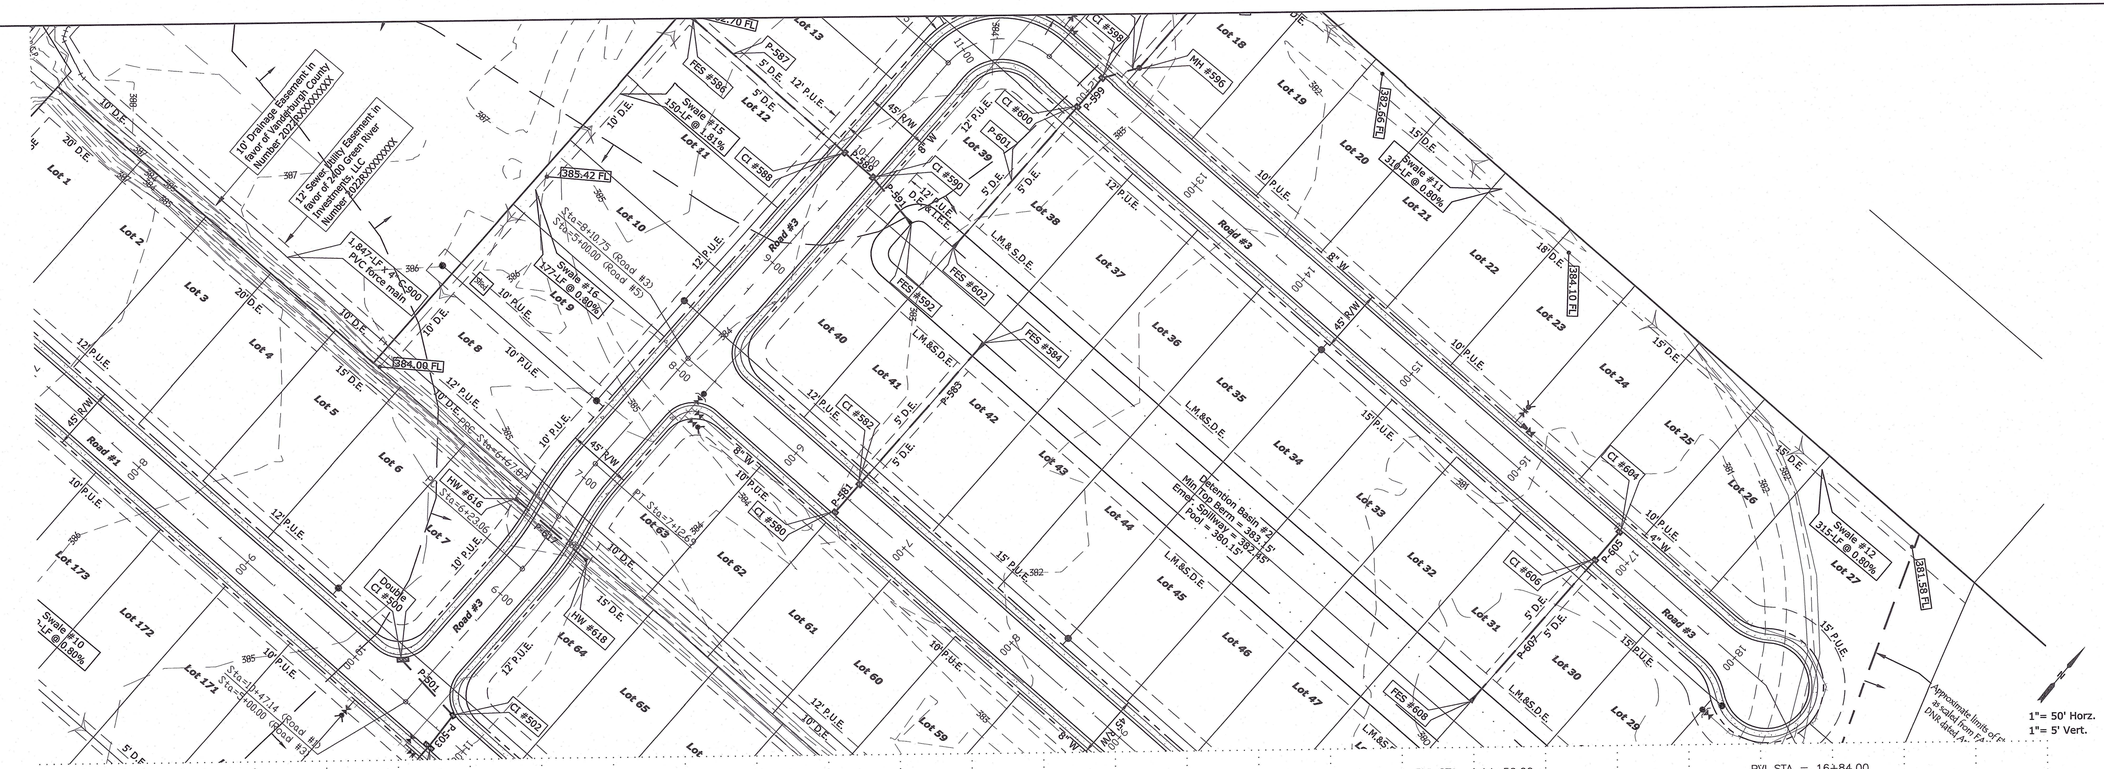

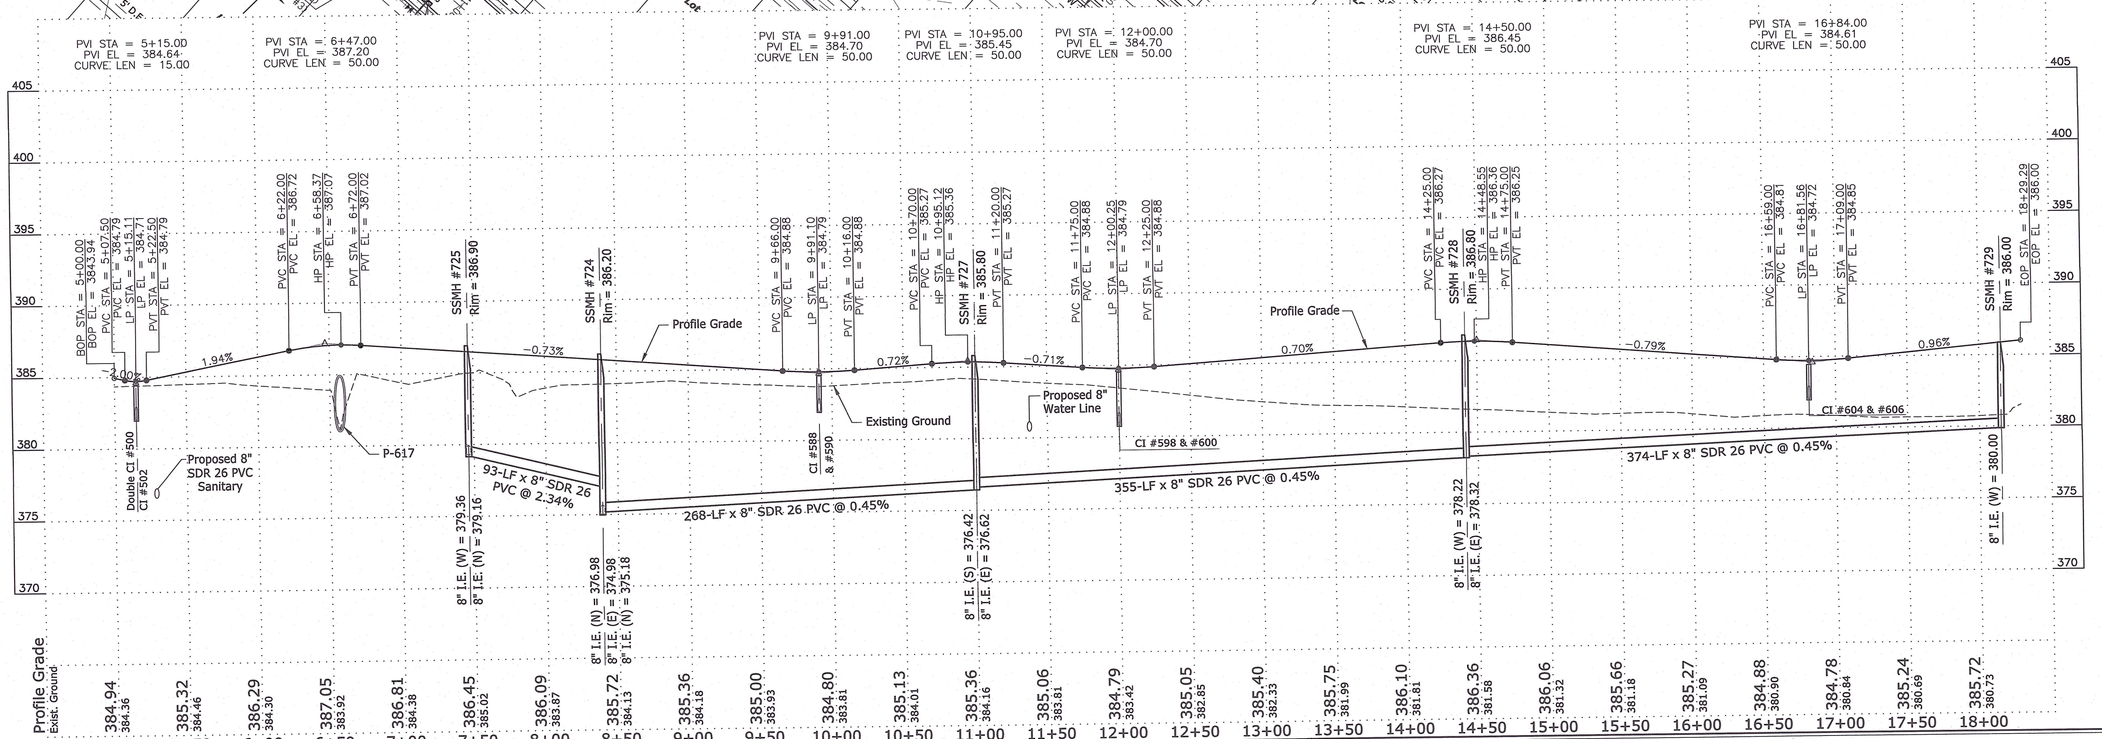

RECEIVED
AUG 22 2022
Vanderburgh County Engineering

This drawing and/or specifications is provided as an instrument of service provided by Cash Waggner & Associates, PC and is intended for use on this project only. All drawings, specifications, designs, models, ideas, calculations, and arrangements appearing herein constitutes the original and unpublished Work of and remains the property of Cash Waggner & Associates, PC. Any reproduction, use or disclosure of the proprietary information contained herein without the prior written consent of the Cash Waggner & Associates, PC is strictly prohibited.

Written dimensions shown hereon shall take precedence over scaled dimensions. Contractors shall calculate and measure required dimensions. Notify Cash Waggner & Associates, PC with any variations in dimensions or conditions from those indicated on these drawings. This drawing was based on available information. Commencement of Work constitutes verification and acceptance of existing conditions.

Application of a material or equipment to Work installed by others constitutes acceptance of that Work and assumption of responsibility for satisfactory installation.

GLEN A. MERITT, JR. REGISTERED No. PE10403870 STATE OF INDIANA PROFESSIONAL ENGINEER

Signature 18 July 22 Date

CASH WAGGNER & ASSOCIATES, PC
CONSULTING | ENGINEERING | SURVEYING
414 Citadel Circle
Suite B
Evansville, IN 47715
Ph: 812.401.5561
Fax: 812.401.5563
Cell: 812.774.2988
E-mail: gmeritt@cashwaggner.com

Revisions	No.	Date	By	Description
	1			
	2			
	3			
	4			
	5			
	6			
	7			

Project No.:	21-5012
Designed By:	G.A.M.
Drawn By:	A.W.W.
Filename:	5012 BASE
Layout Tab:	ROAD 3
Scale:	As Shown

Project: Goldfinch Cove
Address: Green River Road, Evansville, Indiana
Sheet Title: Road #3 Plan & Profile

Date: 07.18.22
Drawing No.: C-110
Of: