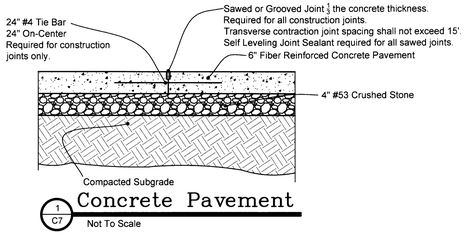

1/C7 Concrete Pavement

Not To Scale

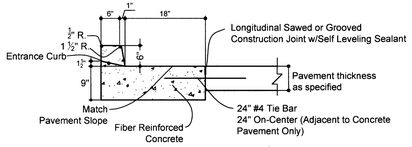

Transverse contraction joints shall be sawed to ¼ the concrete thickness at maximum 8' intervals.
Match location of pavement joints.
All sawed joints shall be filled with self leveling joint sealant.

2/C7 Standard Curb & Gutter

Not To Scale

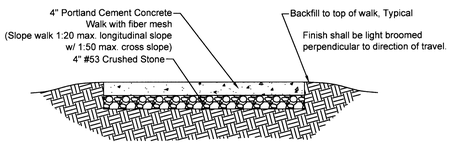

Transverse contraction joints shall be sawed to ¼ the concrete thickness at intervals not to exceed 5'.
24" No. 4 dowels shall be used at all construction joints at 24" OC. Where dowels are used, concrete thickness shall be increased to 6" for a longitudinal distance of 6" beyond the ends of the dowel. All joints shall be filled with self leveling joint sealant.
When sidewalk abuts building or brick area a ½" expansion joint with self leveling joint sealant shall be installed.
After form construction and prior to concrete installation, contractor must confirm all slopes for accessible ramps and routes comply with ADA requirements.

3/C7 Typical Concrete Sidewalk

Not To Scale

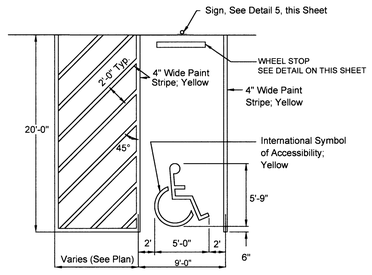

4/C7 Accessible Parking Stall

Not To Scale

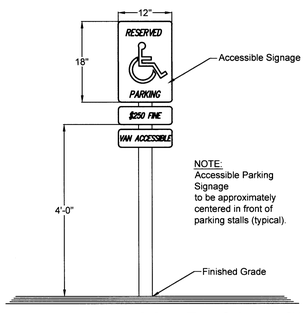

5/C7 Accessible Parking Sign

Not To Scale

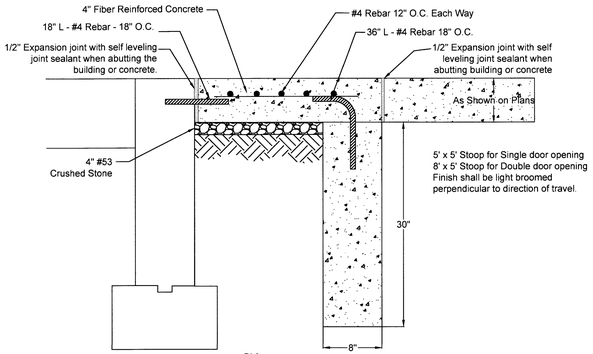

6/C7 Stoop

Not To Scale

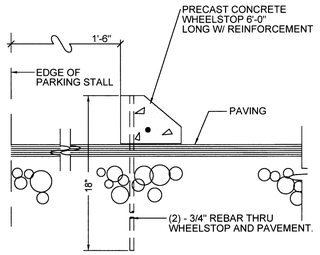

NOTE:
CENTER WHEELSTOP BETWEEN
PARKING STRIPES UNLESS
OTHERWISE SPECIFIED ON PLANS.

7/C7 Wheel Stop

Not To Scale

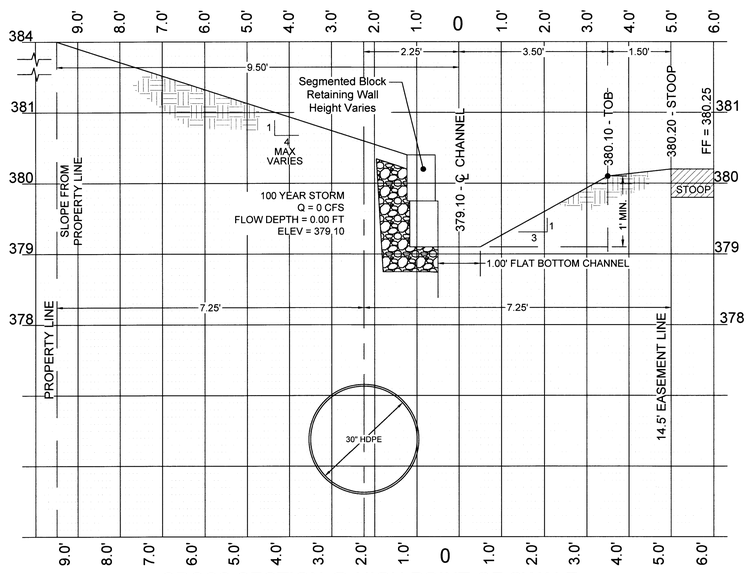

CROSS SECTION @ HIGH POINT OF SWALE
MID-WAY BETWEEN INLETS

8/C7 Section A–A

Not To Scale

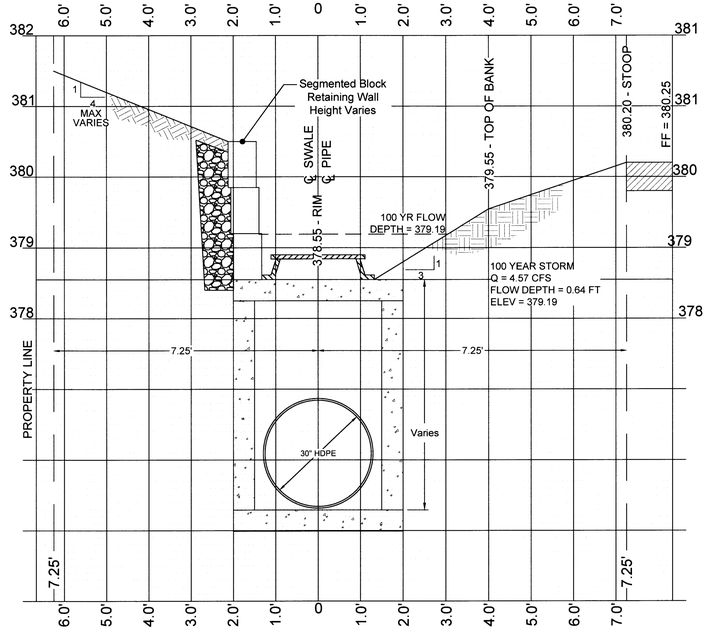

CROSS SECTION @ INLET

9/C7 Section B–B

Not To Scale

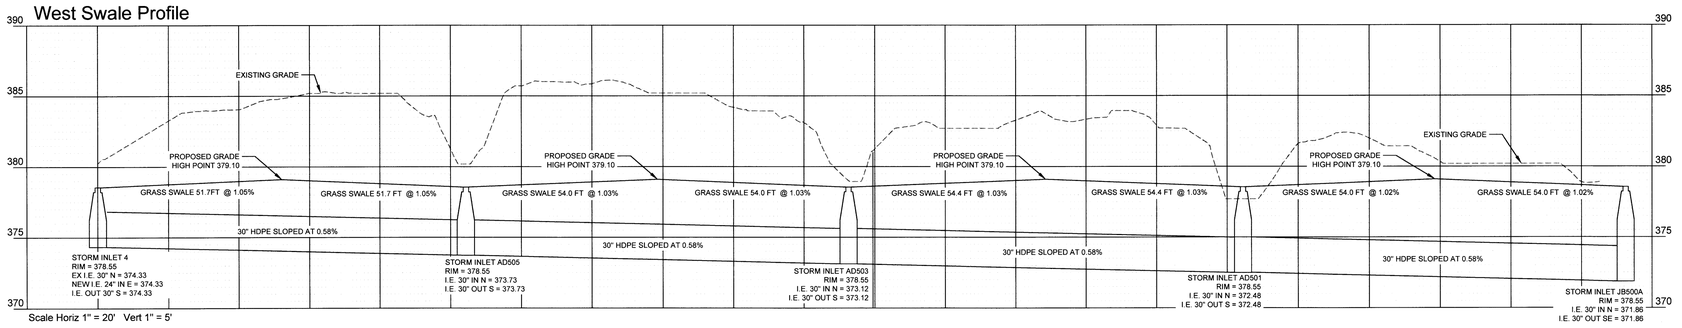

Scale Horiz 1" = 20' Vert 1" = 5'

NOT FOR CONSTRUCTION REVIEW SET

THESE DOCUMENTS ARE THE EXCLUSIVE PROPERTY OF NEIKIRK ENGINEERING, LLC AND THEREBY PROTECTED UNDER COPYRIGHT LAWS. ALL ORIGINAL DESIGNS, SPECIFICATIONS AND IDEAS REPRESENTED HERE ARE FOR THE SOLE USE OF THIS PROJECT AND SHALL NOT BE REPRODUCED OR ALTERED IN ANY MANNER WITHOUT THE WRITTEN CONSENT OF NEIKIRK ENGINEERING, LLC.
Copyright 2020 Neikirk Engineering, LLC. All rights reserved.

REVISIONS

NO.	DESCRIPTION	DATE
	REVIEW SET	06/30/20

NEIKIRK Engineering, LLC
Civil Engineers • Land Surveyors
4915 Lincoln Ave. - Evansville, IN 47715
Phone: (812) 202-3429
www.neikirk.us

SCALE:	NTS
DRAWN BY:	RM/TJL
DESIGNER:	TJL,RM
CHECKED BY:	TJL
ENGINEER:	MEN
ARCHITECT:	
OWNER:	

CERTIFIED BY _____

RECEIVED BY THE VANDERBURGH COUNTY SURVEYOR'S OFFICE 7-17-20 CT

JOB TITLE
LEISURE LIVING WEST
2640 ALLENS LANE
EVANSVILLE, IN

DRAWING TITLE
DETAILS

FILE LOCATION

DRAWING NUMBER C7

REV #

C:\Users\tehm\Google Drive\Projects\Dgn\2019 JOBS\1927 Leisure Living Expansion - Evansville, IN\CAD\1927 Leisure Living Exp 6-29-20.dwg, 6/30/2020 5:30:03 PM