C:\projects\6996b\rcp01008.dwg Fri May 09 13:27:14 2003 COPYRIGHT ANDY EASLEY ENGINEERING, INC.

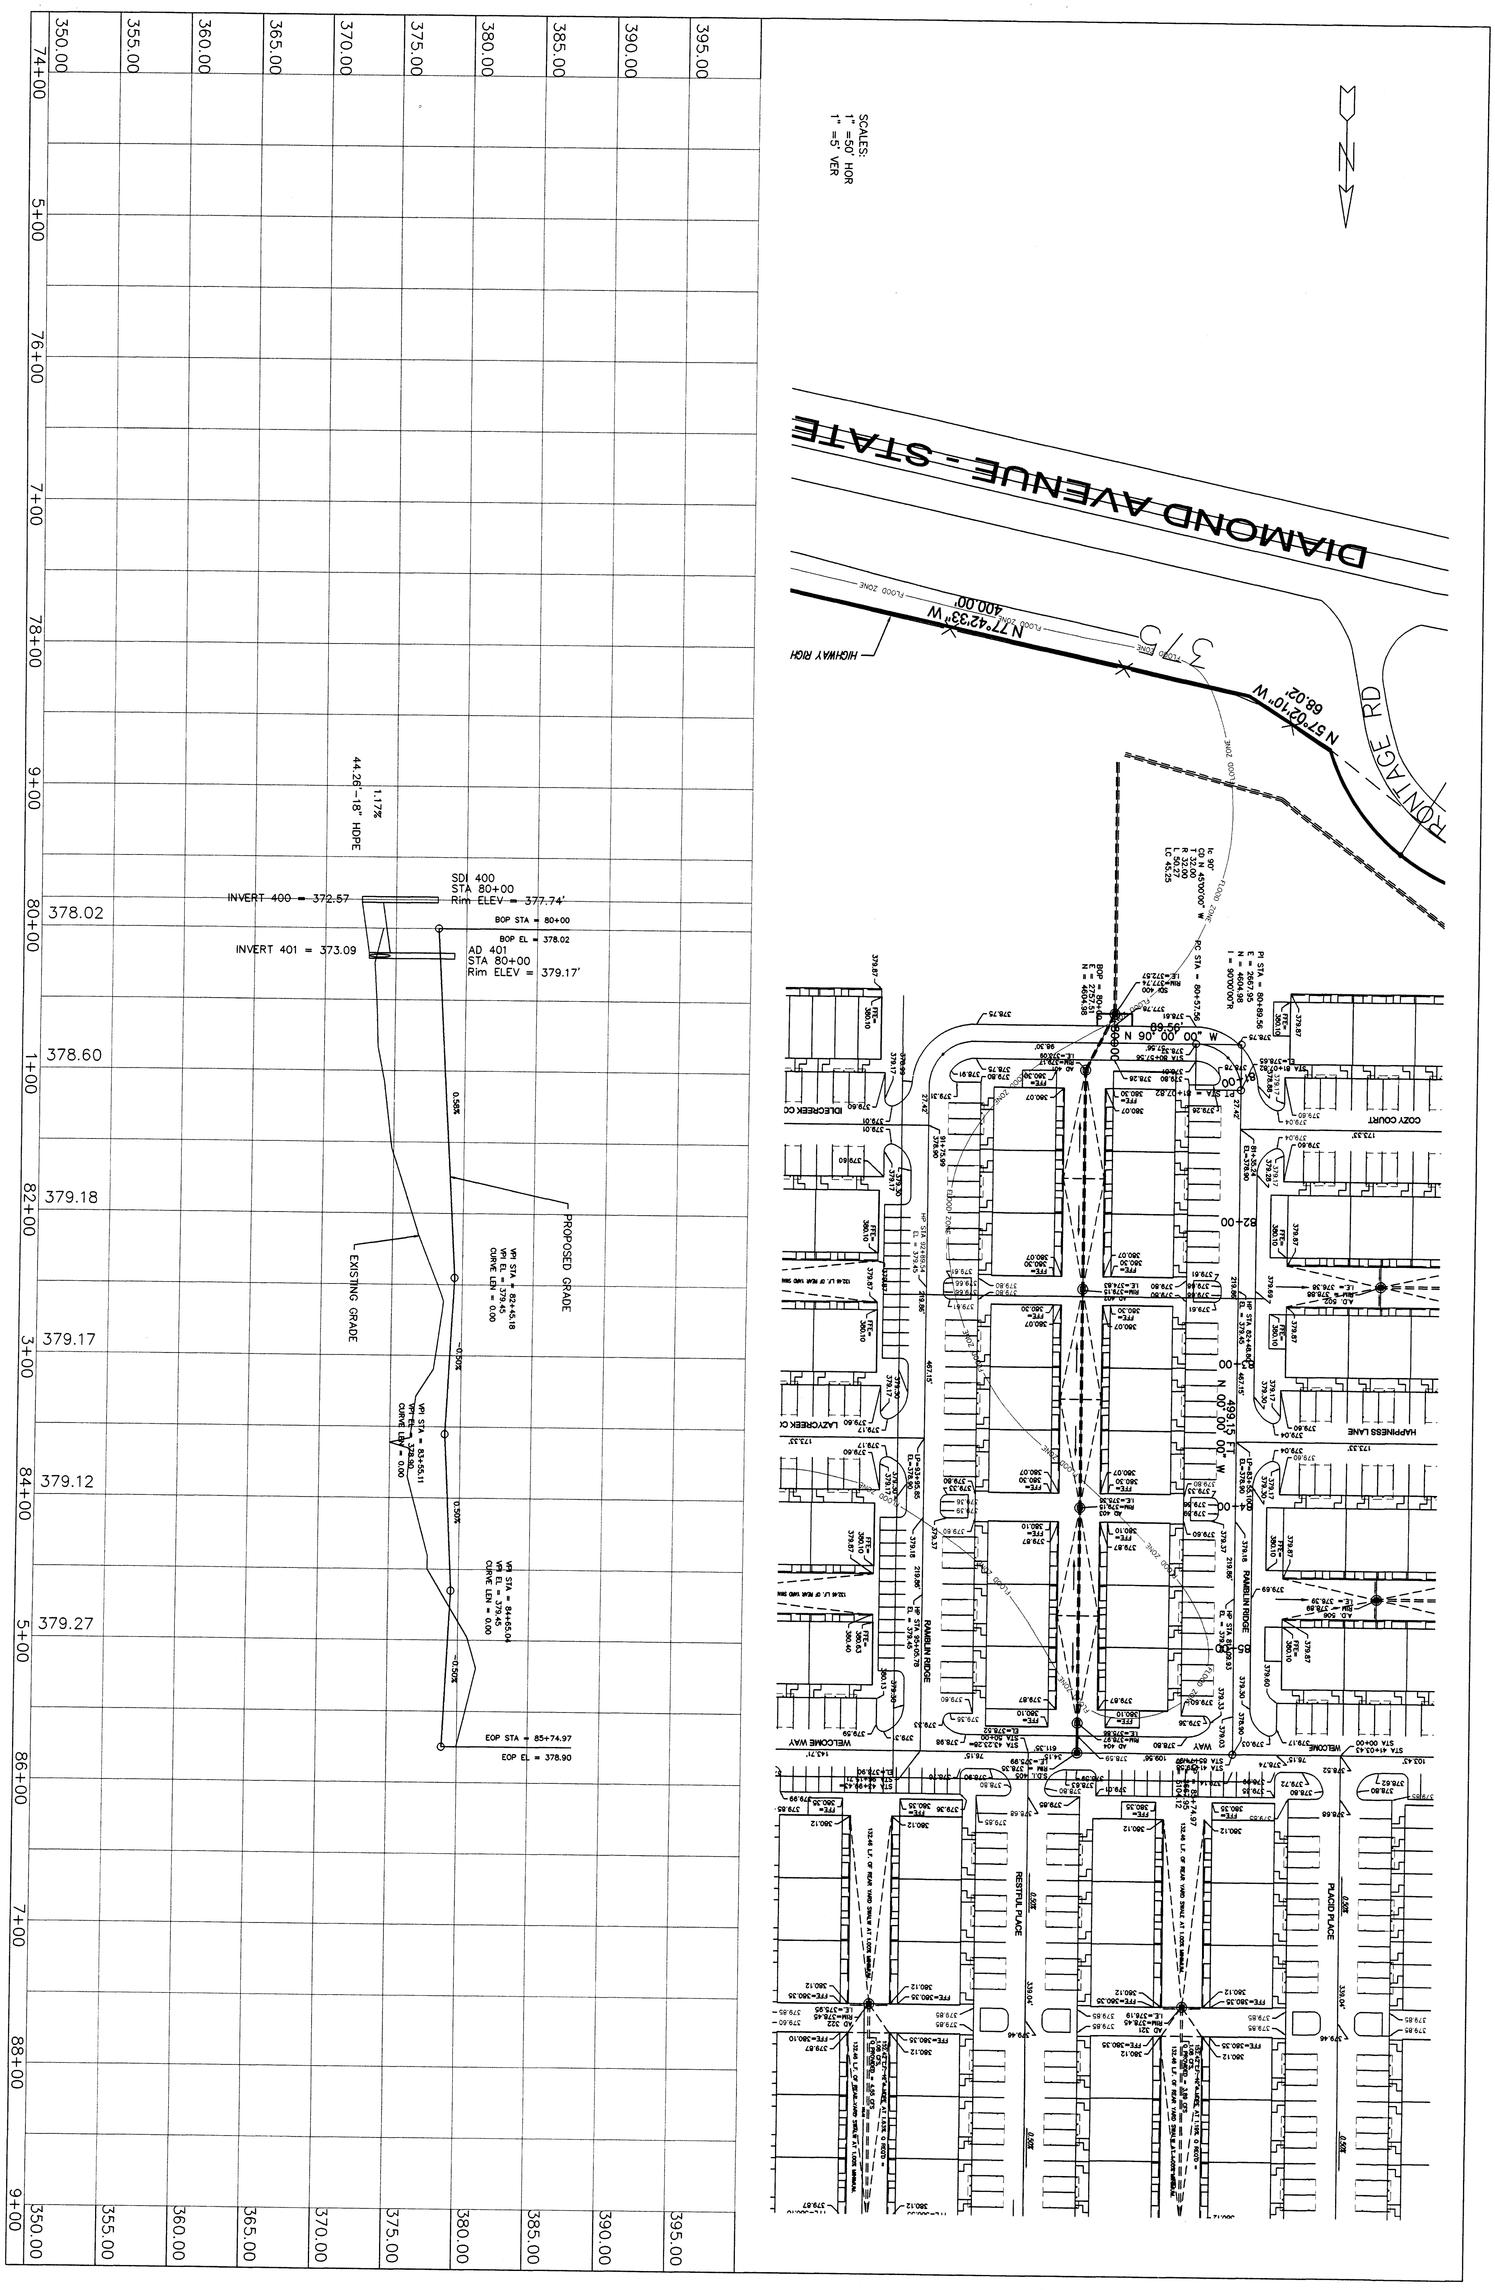


| SHEET NO.: | DATE: 3/27/01 | DRAWN BY: TJK |
|---|---|---|
| S2.2 | PROJECT NO.: 6996 | CHECKED R.A.E. |
| | REVISIONS | SCALE: AS NOTED |

WEST RAMBLIN RIDGE
**WSETCREEK LEISURE LIVING**
ALLENS LANE
VANDERBURGH COUNTY, INDIANA

Ralph A. Easley Jr.

ANDY EASLEY ENGINEERING
CIVIL ENGINEERING (812) 424-2481 LAND SURVEYING
1133 WEST MILL ROAD EVANSVILLE, INDIANA 47710

RALPH A. EASLEY JR. REGISTERED No. 12892 STATE OF INDIANA PROFESSIONAL ENGINEER