OAK VIEW PLACE II SEC."A"

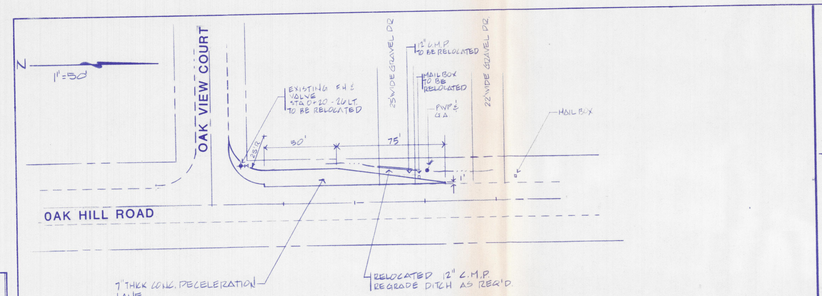

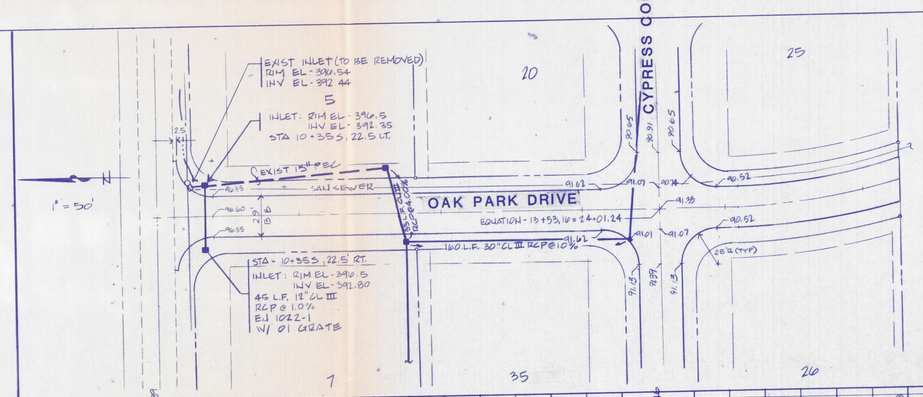

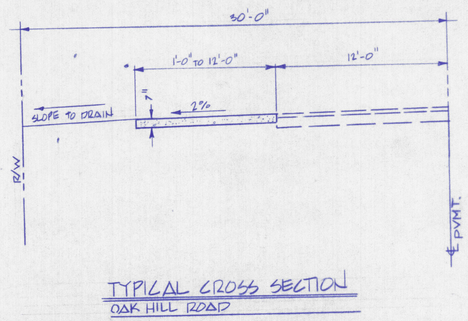

TYPICAL CROSS SECTION
OAK HILL ROAD

SCALE:
HORIZONTAL - 1"=50'
VERTICAL - 1"=5'

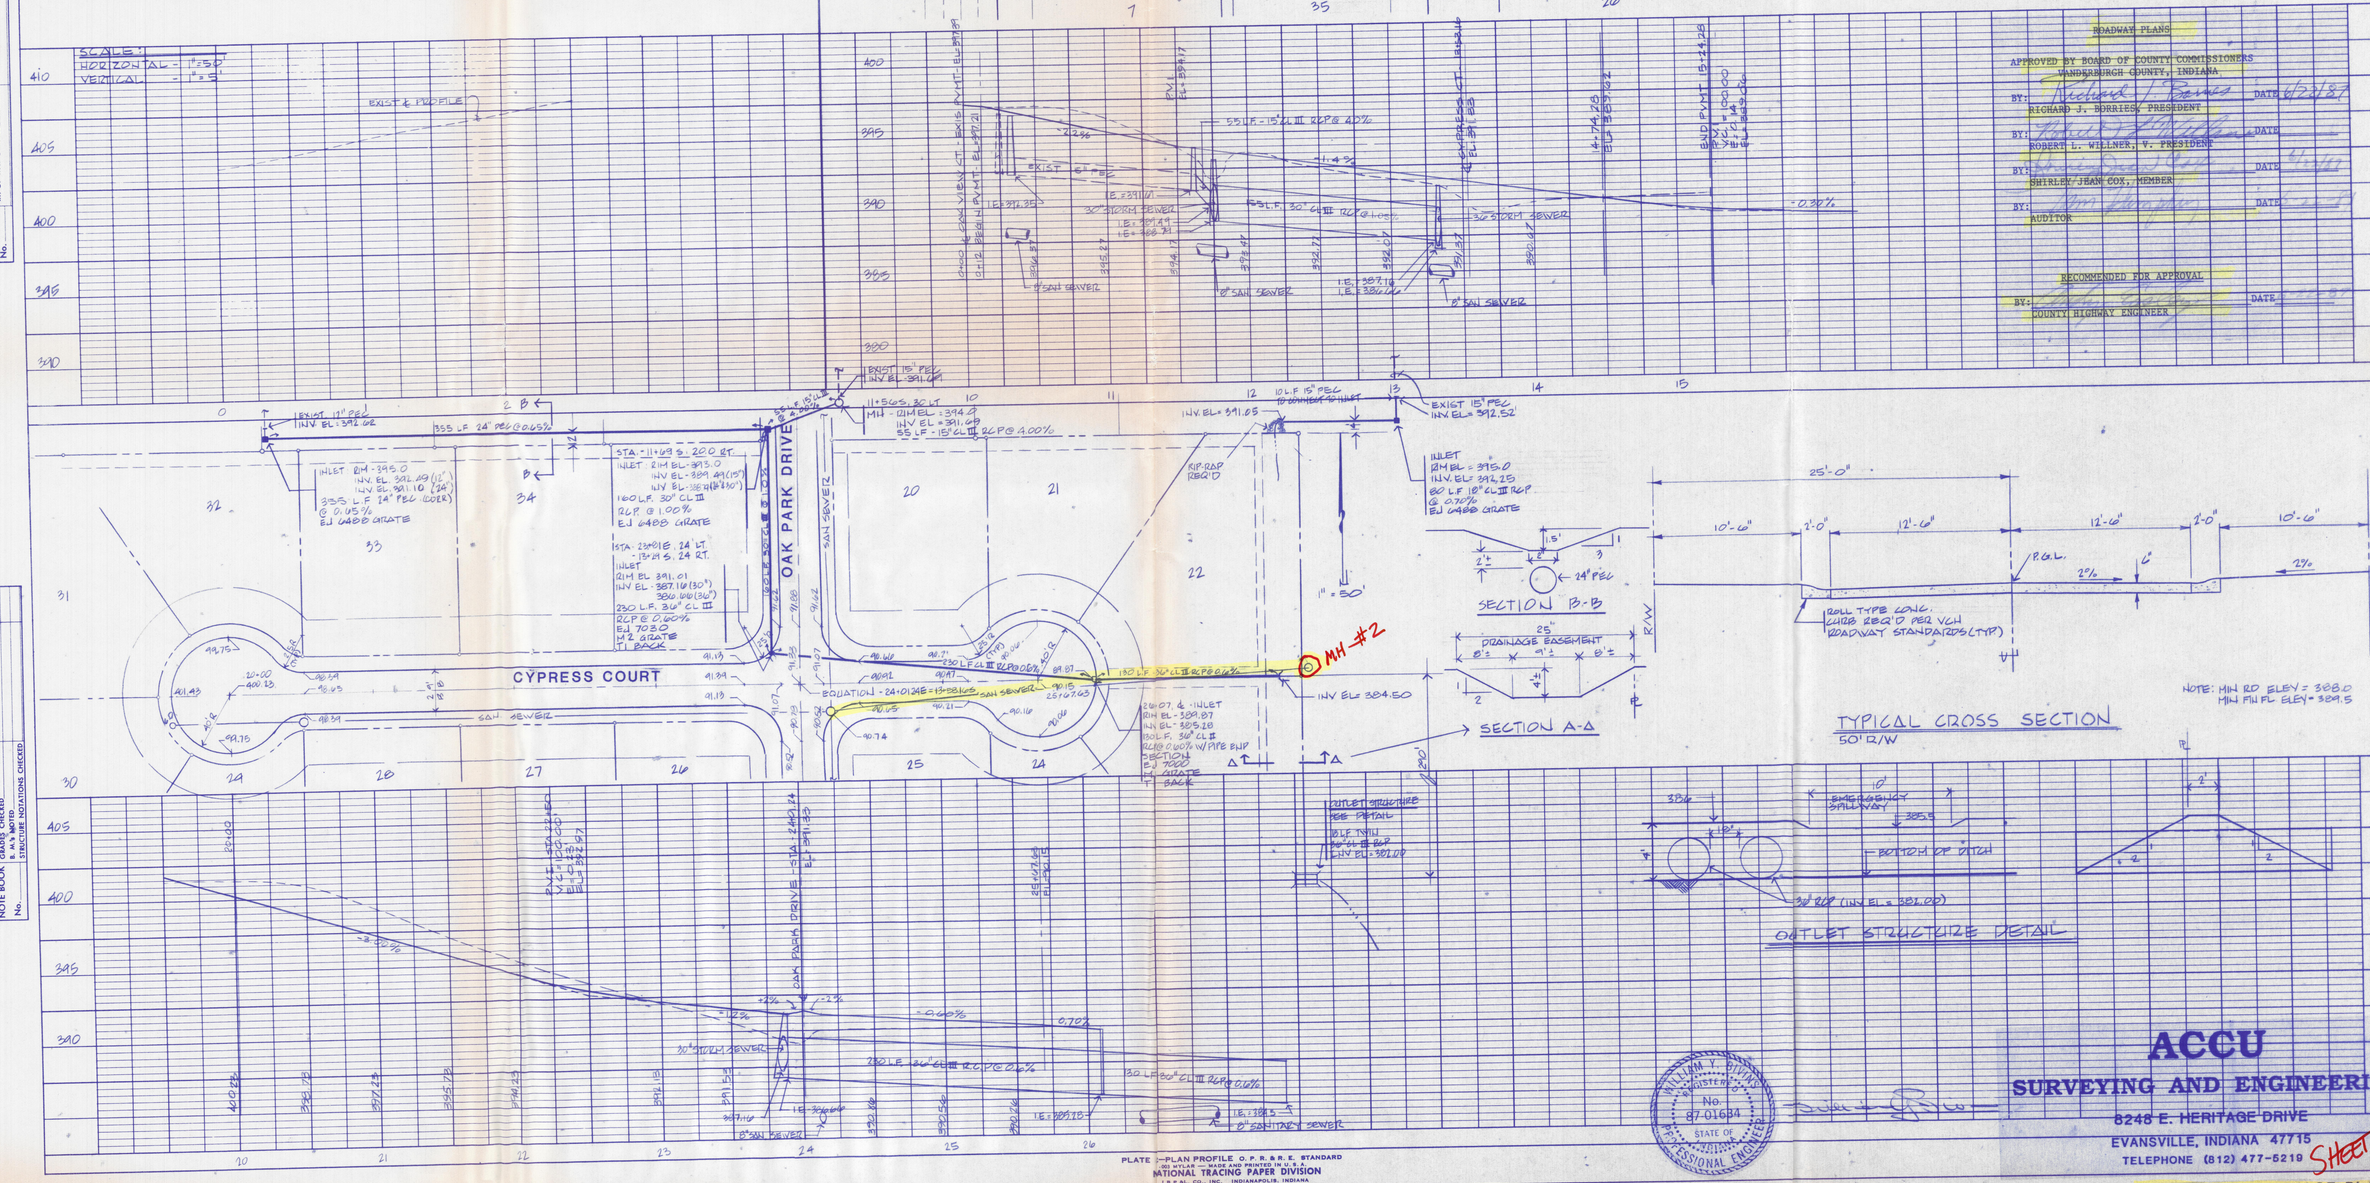

ROADWAY PLANS

APPROVED BY BOARD OF COUNTY COMMISSIONERS
VANDERBURGH COUNTY, INDIANA

BY: Richard J. Borries DATE 6/22/87
RICHARD J. BORRIES, PRESIDENT

BY: Robert L. Willner DATE 6/22/87
ROBERT L. WILLNER, V. PRESIDENT

BY: Shirley Jean Cox DATE 6/22/87
SHIRLEY JEAN COX, MEMBER

BY: [illegible] DATE [illegible]
AUDITOR

RECOMMENDED FOR APPROVAL

BY: [illegible] DATE [illegible]
COUNTY HIGHWAY ENGINEER

PLAN — SURVEYED, PLOTTED, NOTE BOOK, ALIGNMENT CHECKED, R/W STAKED, No., BY, DATE

PROFILE — SURVEYED, PLOTTED, GRADE CHECKED, R/W STAKED, No., STRUCTURE NOTATIONS CHECKED, BY, DATE

PLATE — PLAN PROFILE O. P. R. & R. E. STANDARD
201 MYLAR — MADE AND PRINTED IN U. S. A.
NATIONAL TRACING PAPER DIVISION
I. B. P. A. L. CO., INC. INDIANAPOLIS, INDIANA

WILLIAM V. BYRUM — REGISTERED — No. 87-01684 — STATE OF INDIANA — PROFESSIONAL ENGINEER

ACCU
SURVEYING AND ENGINEERING
8248 E. HERITAGE DRIVE
EVANSVILLE, INDIANA 47715
TELEPHONE (812) 477-5219

SHEET 5

STREET AND DRAINAGE PLANS