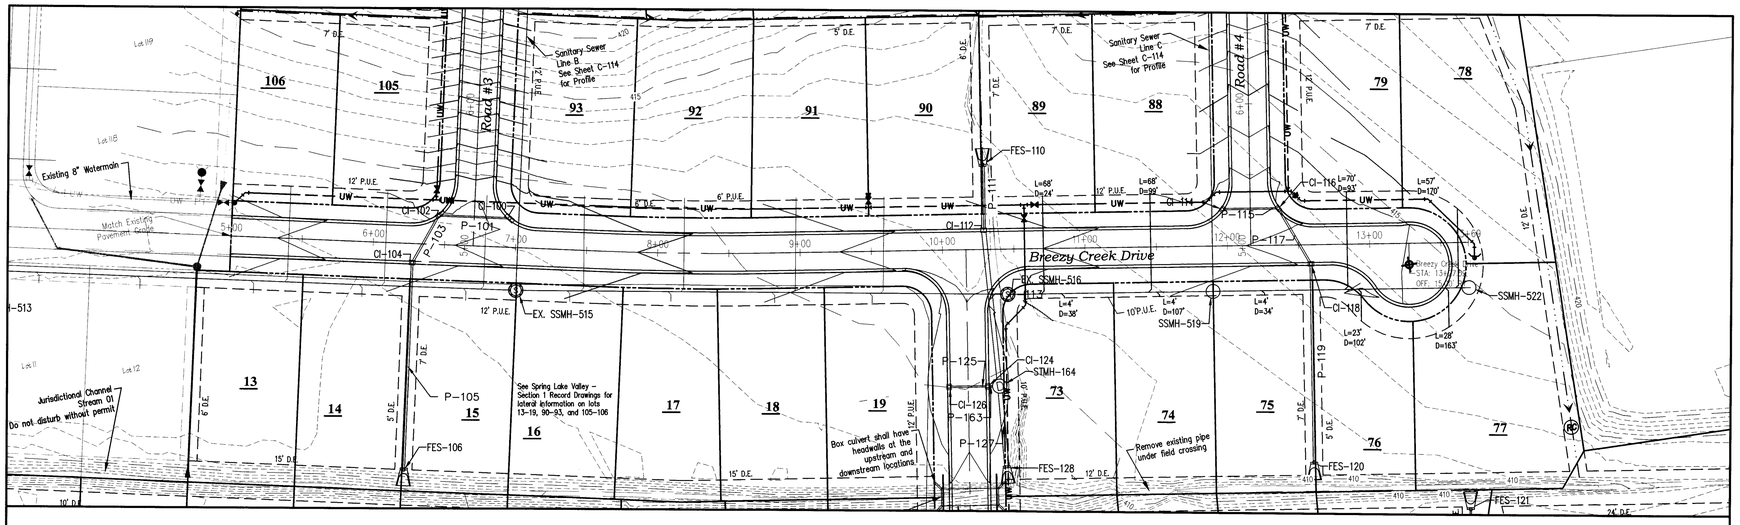

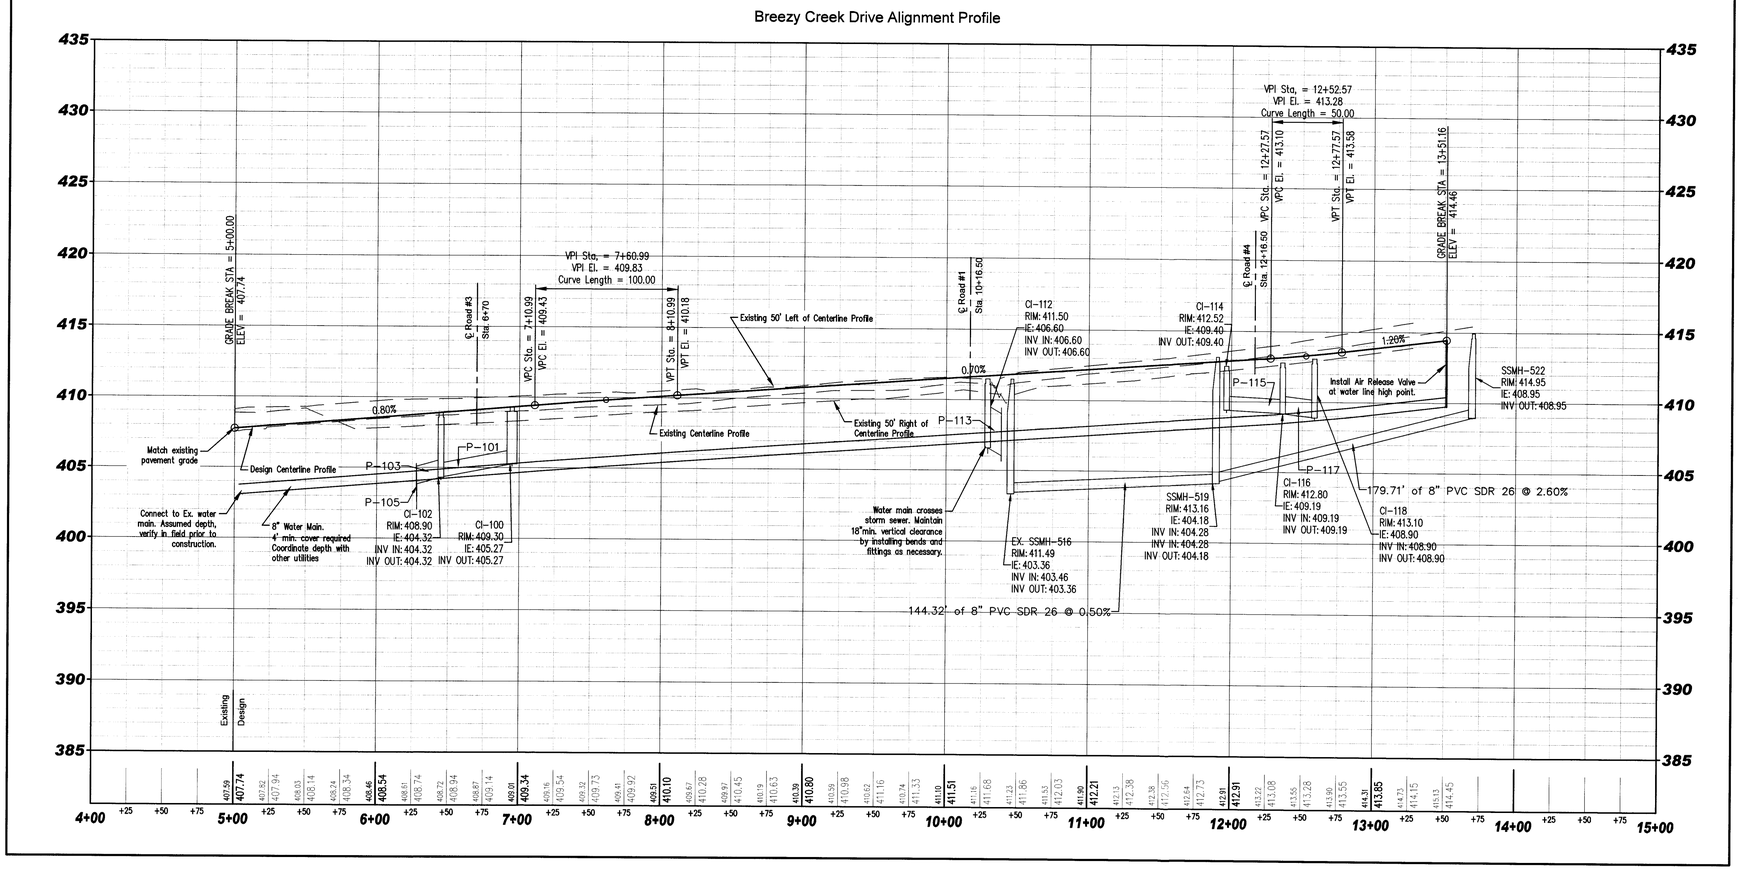

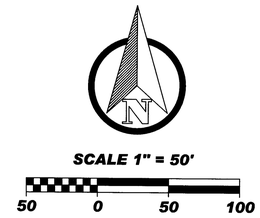

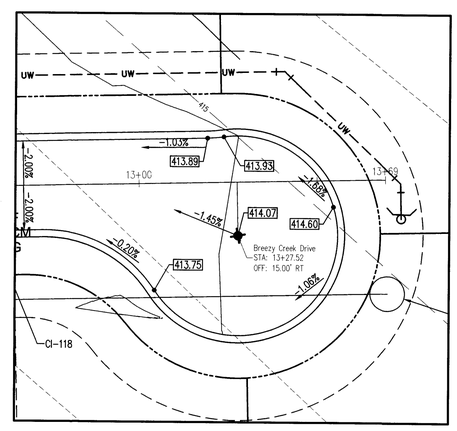

Breezy Creek Drive Cul-De-Sac Detail

Scale 1"=20'

RECEIVED BY THE VANDERBURGH COUNTY SURVEYOR'S OFFICE
4/5/16 CA

Engineering
Surveying
Architecture
Construction Management
4800 Rossburl Lane
Newburgh, IN 47630
(812) 464-9585
www.morleyandassociates.com
Morley and Associates Inc.

All ideas, designs, calculations, and arrangements indicated or represented by this drawing, are the property of Morley and Associates, Inc. and were created as instruments of service for use on and in connection with the specified project. They are not to be used by any person or firm for other jobs and other rights, including copyrights. No drawings or electronic files shall be loaned to any purpose other the project. They shall not be disclosed to or used by others without the written consent of Morley and Associates, Inc.

Contractors shall verify and be responsible for all dimensions and conditions on these drawings shall have precedence over scale dimensions. Contractors shall verify and be responsible for all dimensions and conditions on the job. Morley and Associates, Inc. must be notified of any variations from the plans and specifications within 10 days of receipt.

If differences exist between electronic files and the signed and sealed hard copy drawings, the hard copy shall govern.

Revisions

No.	By	Date	Description

JAMES E. MORLEY REGISTERED No. 10100250 STATE OF INDIANA PROFESSIONAL ENGINEER
4-4-16

Project Client: The Hills - Sterchi Homes Corporation

Breezy Creek Drive Plan and Profile

Evansville, Indiana

APR 05 2016

Scale: H: 1" = 50', V: 1"=5'

Designed By:	Job Number:
JEM	5553.4.007-B
Drawn By:	Date:
ARK	4/4/2016

Filename: J:\5000s\5500-5599\5553\Civil 3D\The Hills\5553 The Hills Base ARK5.dwg

Sheet Number:

C-109