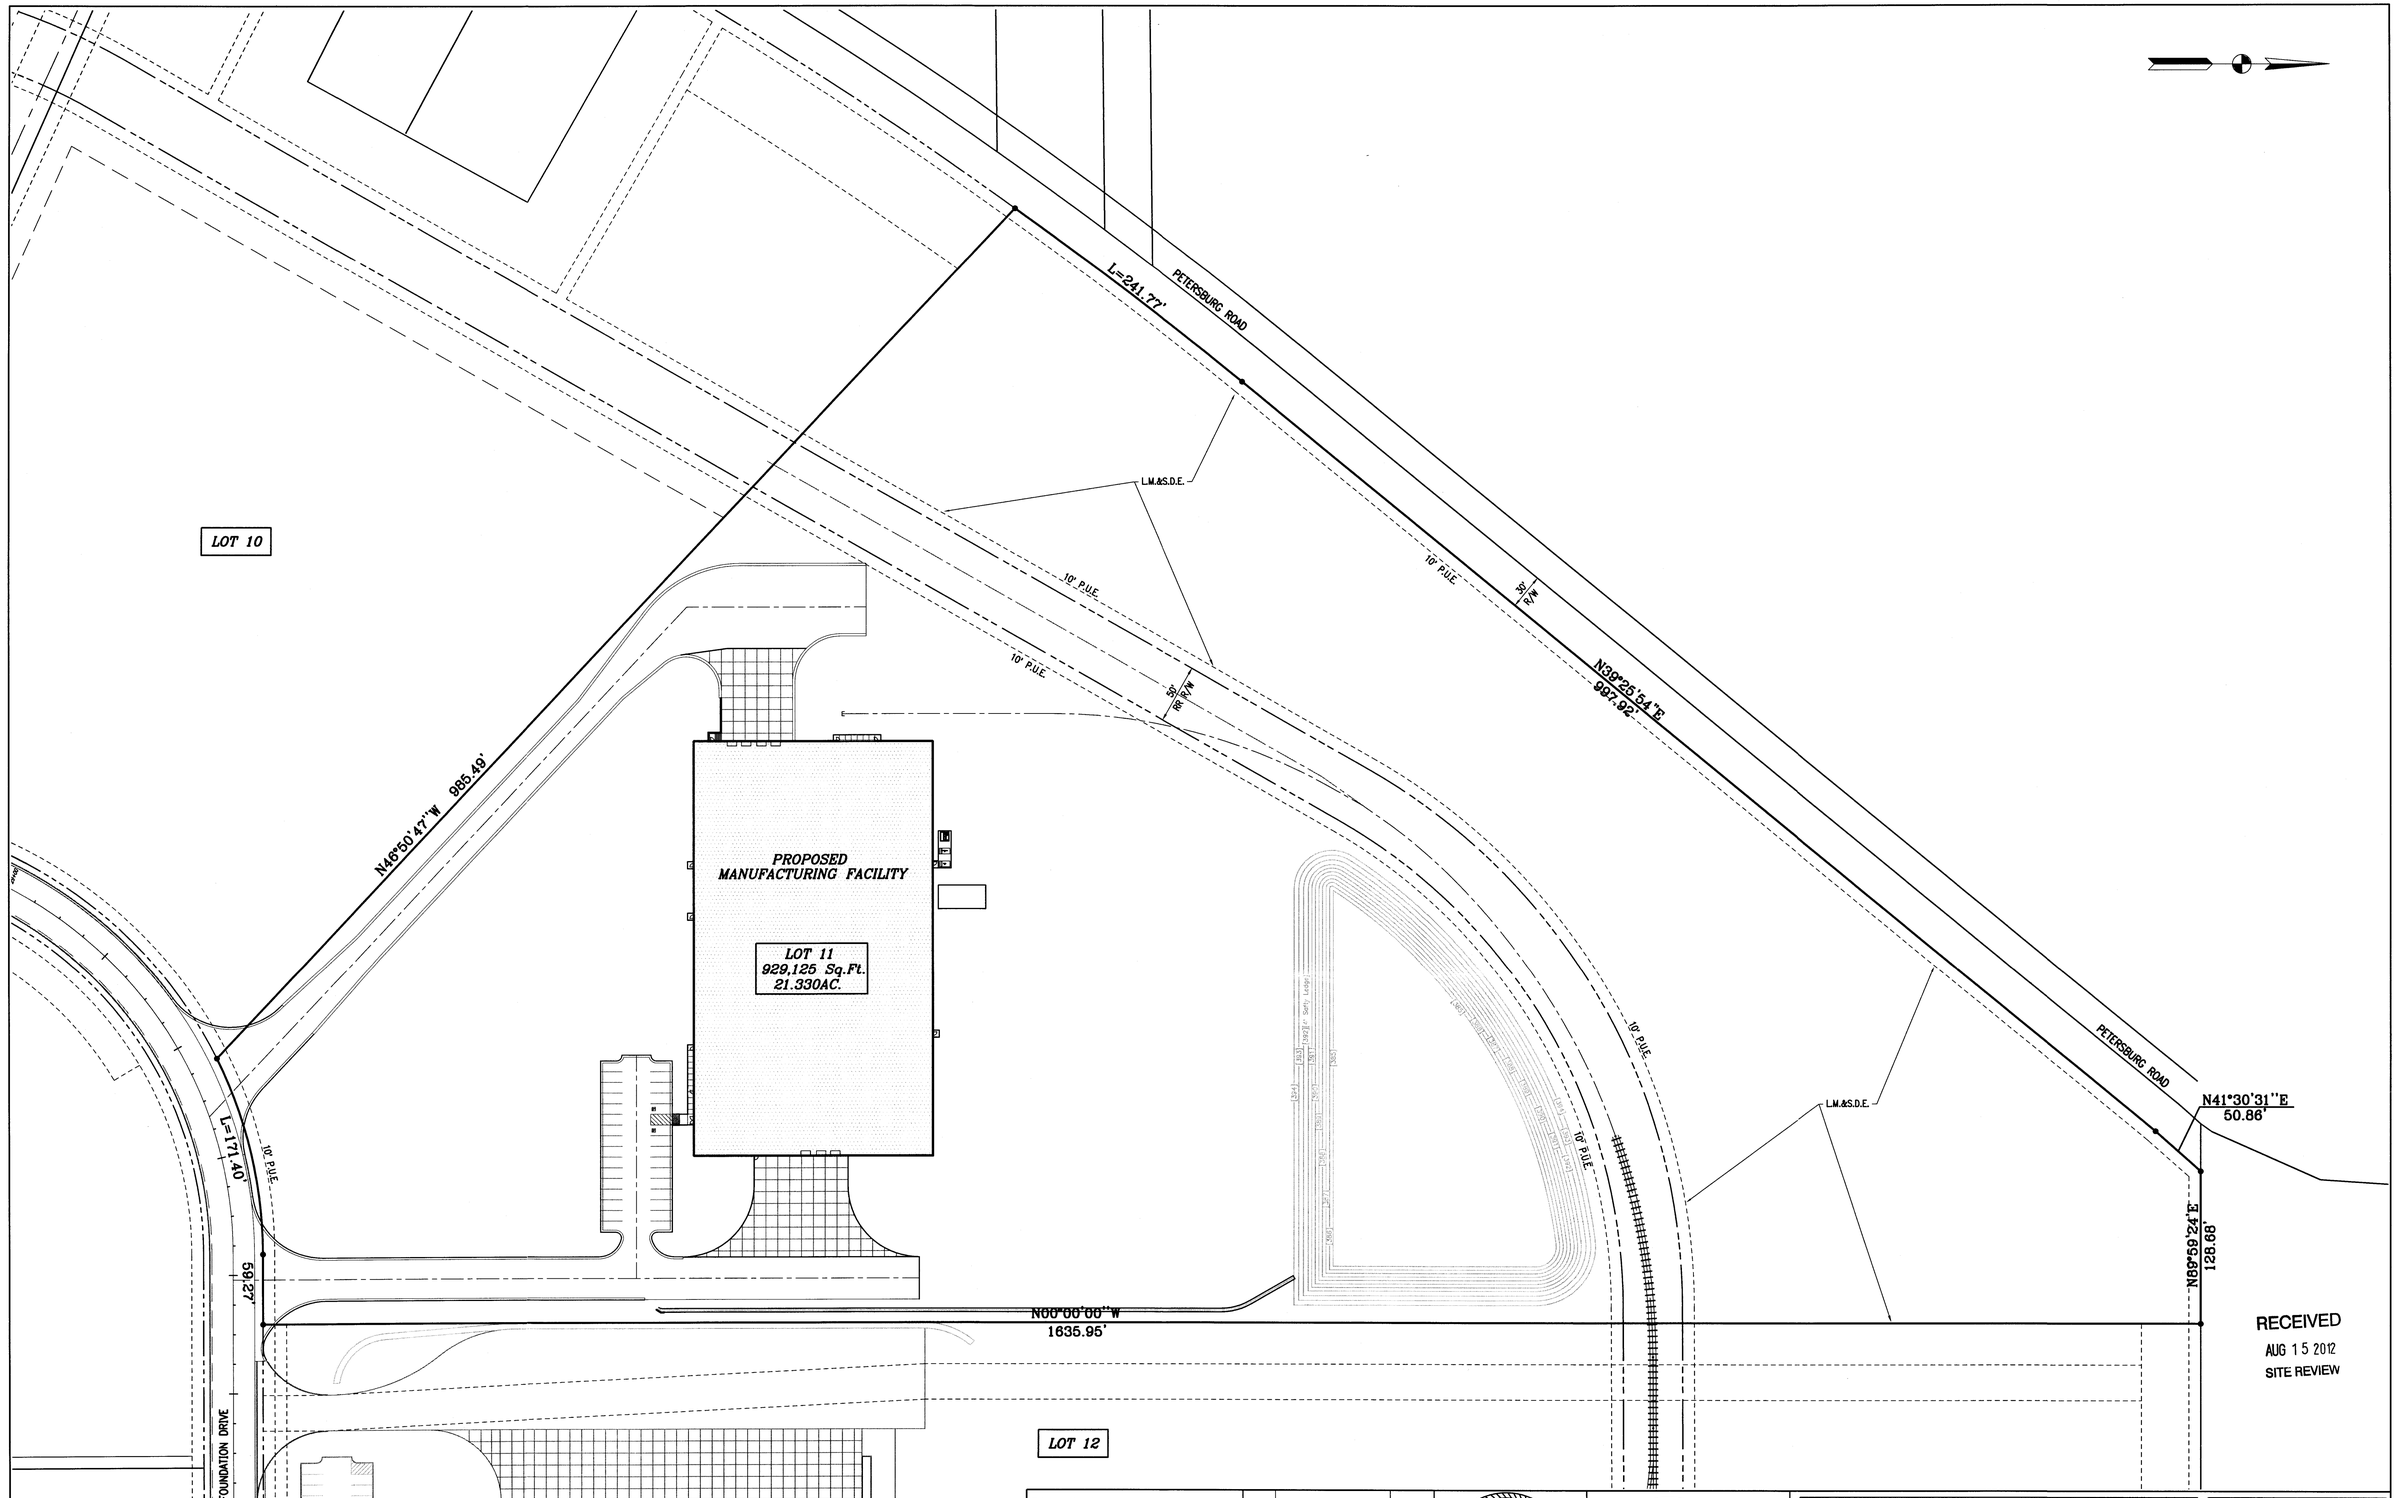

RECEIVED
AUG 15 2012
SITE REVIEW

This drawing is the property of Bernardin Lochmueller & Associates. All layouts and designs were created for use on a specific project. No part of this design or drawing shall be disclosed to any person or organization without the express written permission of Bernardin Lochmueller & Associates.
Contractors shall verify and be responsible for all dimensions and conditions on the site. Contractor shall notify Bernardin, Lochmueller & Associates of any variations from the design shown hereon.

Num.	Description	Date
1		

JAMES A. FARNY — REGISTERED — No. PE6002043 — STATE OF INDIANA — PROFESSIONAL ENGINEER

BERNARDIN · LOCHMUELLER & ASSOC., INC.
6200 Vogel Road Evansville, Indiana 47715
(812)479-6200 / fax: (812)479-5262

VANDERBURGH INDUSTRIAL PARK
LOT 11
EVANSVILLE, INDIANA • VANDERBURGH COUNTY

OVERALL SITEPLAN

HORIZ. SCALE 1"=60'	PROJECT
VERT. SCALE N/A	DATE: 08/13/12
DRAWN BY B.E.W.	ISSUED:
DESIGNED BY J.A.F.	SHEET 1
BLA PROJ. NO. 112-0110-OPD	

S:\112-0110\PD\CAD\Plans\Misc Dwg\SITE DIM LAYOUT.dwg 08/14/12 16:56 Brad Coord Sys: