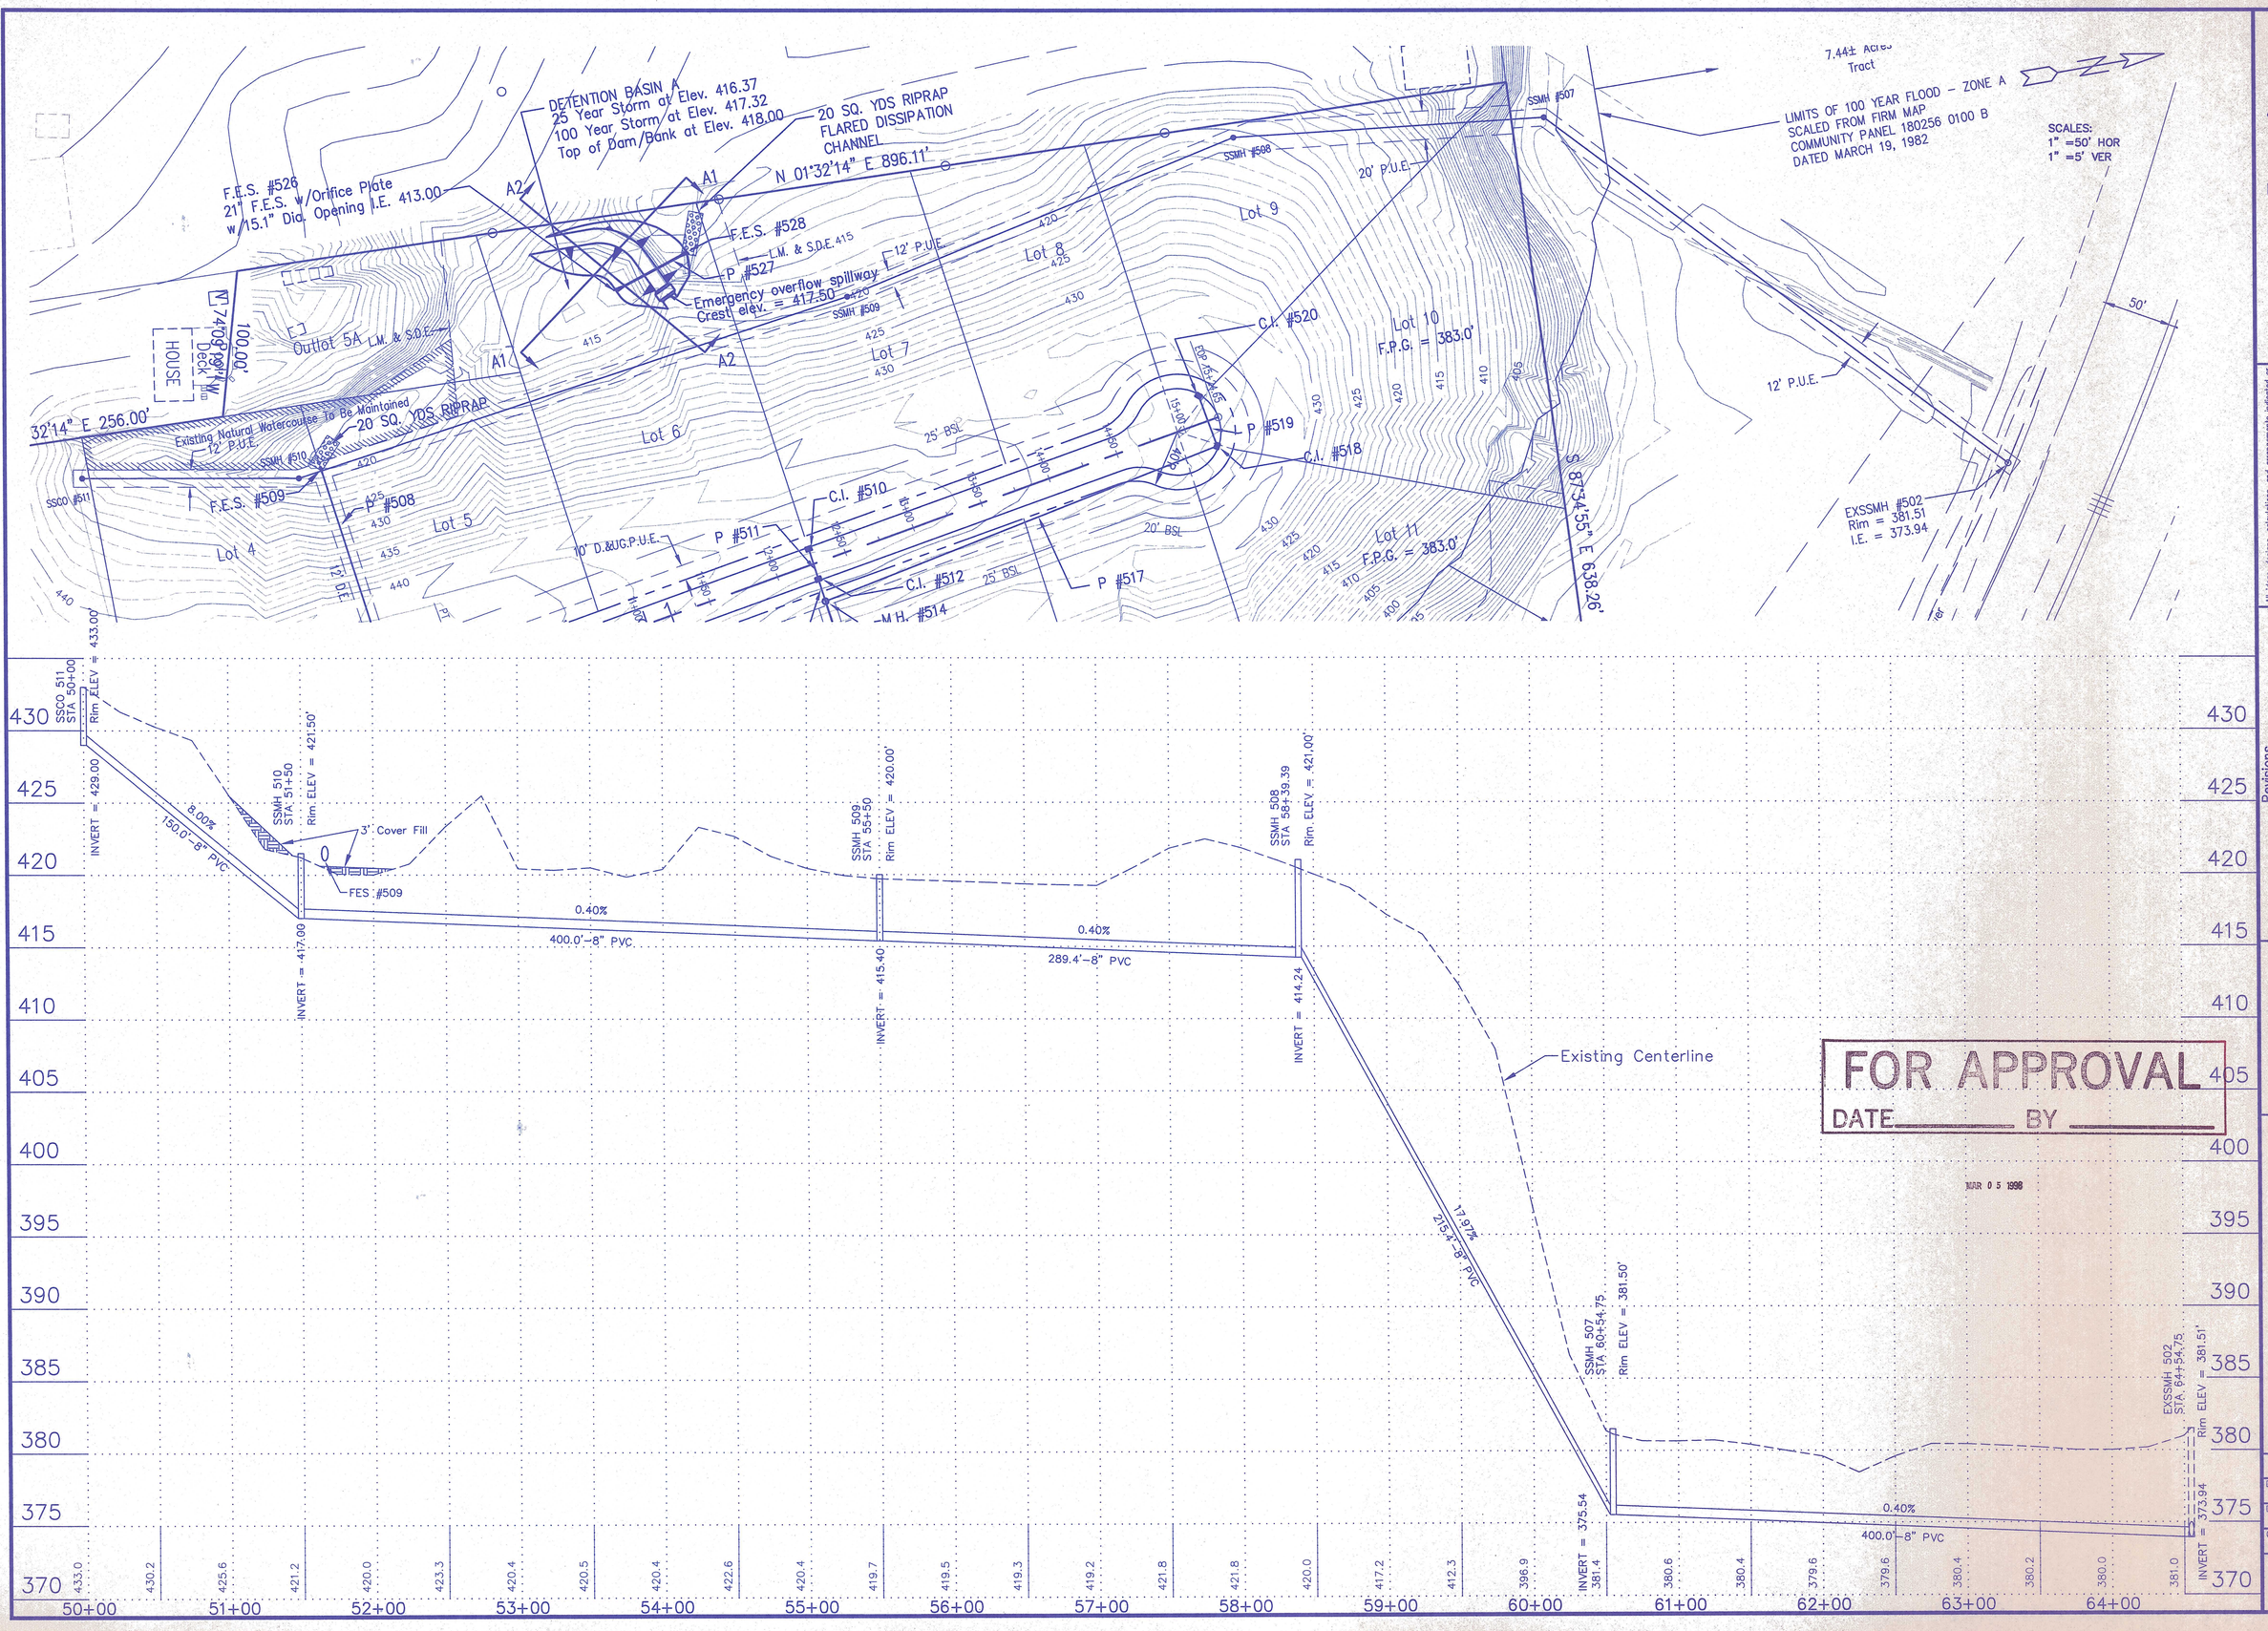

Morley and Associates, INC.
Consulting Engineers/Surveyors/Architects
600 S.E. 6th Street
Evansville, Indiana 47713
(812) 464-9585

All ideas, designs, calculations, and arrangements indicated or represented by this drawing are owned by and the property of Morley and Associates, Inc. and were created for the use on and in connection with the specified project. None of such ideas, designs, calculations, or arrangements shall be used by or disclosed to any person, firm, or corporation for any purpose whatsoever without the written permission of Morley and Associates, Inc.

Written dimensions on these drawings shall have precedence over scale dimensions. Contractors shall verify and be responsible for all dimensions and conditions on the job and Morley and Associates, Inc. must be notified of any variations from the dimensions and conditions shown by these drawings.

Revisions

No.	By	Date	Description

DAVID W. SCHMINKE
REGISTERED
No. 19500175
STATE OF
INDIANA
PROFESSIONAL ENGINEER

Project: Winstead Place Subdivision

Sheet Title: Sanitary Sewer Line "A"

Scale: As Shown

Designed By: J.E.M.	Job Number: 97-3724-1
Drawn By: J.E.M.	Date: 2/18/98
Checked By:	Filename: RCP01003.DWG

Sheet Number: 7 of: 12