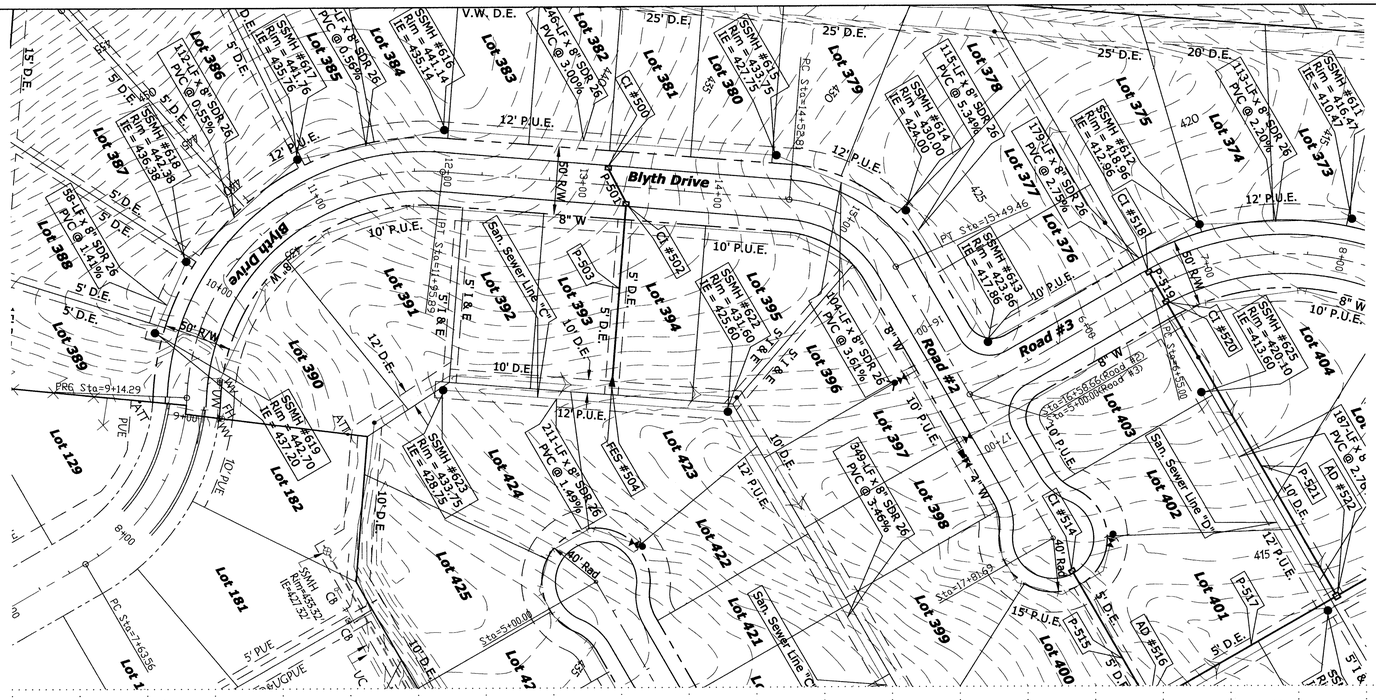

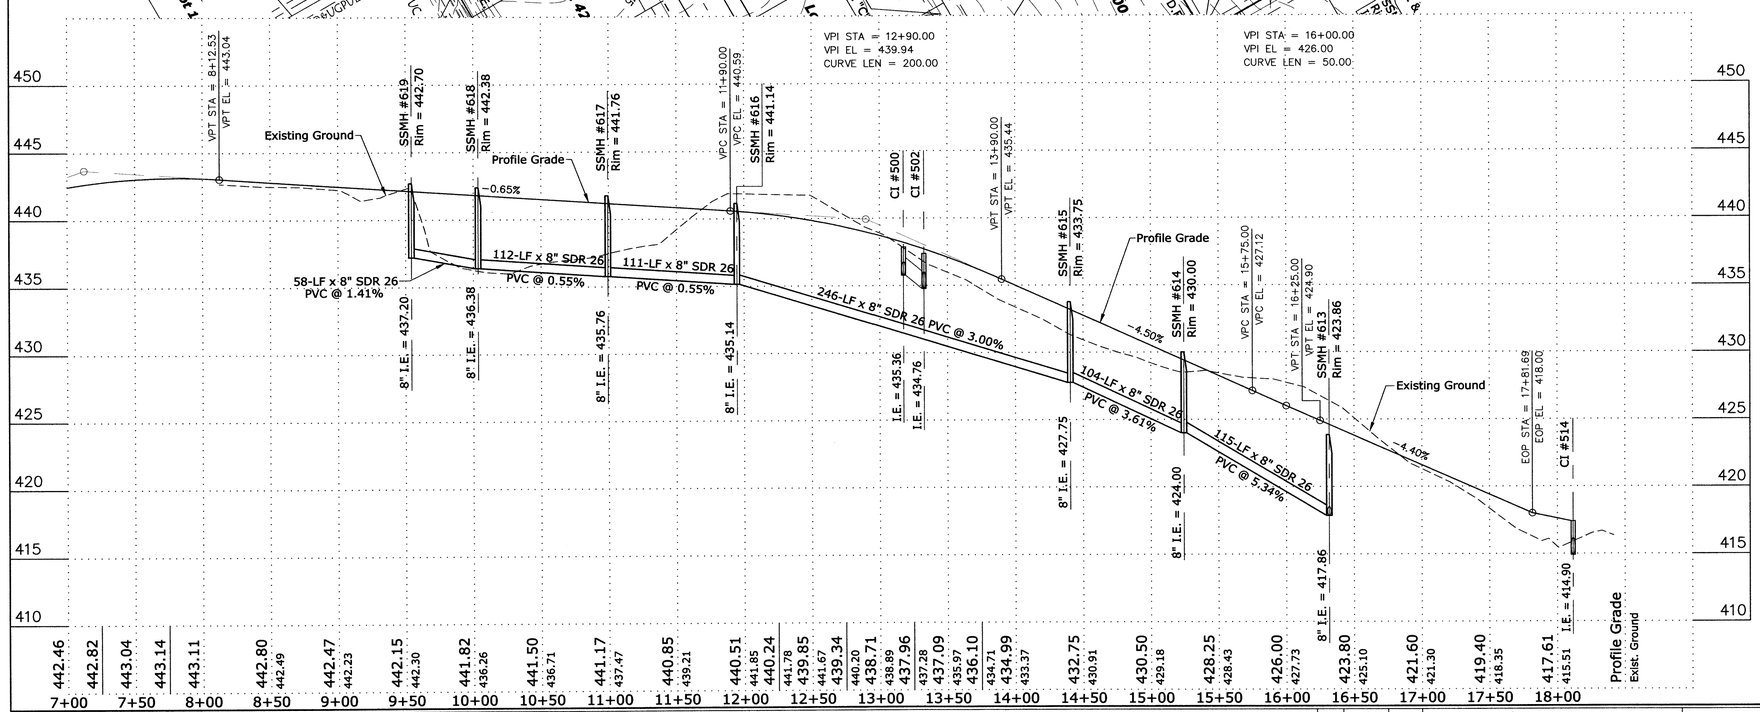

APPROVED
SEP 01 2015
VANDERBURGH COUNTY DRAINAGE BOARD

This drawing and/or specifications is provided as an instrument of service provided by Cash Waggner & Associates, PC and is intended for use on this project only. All drawings, specifications, designs, models, data, calculations, and arrangements appearing herein constitute original and unpublished Work of and remains the property of Cash Waggner & Associates, PC. Any reproduction, use or disclosure of or copyrighted information contained herein without the prior written consent of the Cash Waggner & Associates, PC is strictly prohibited.

Written dimensions shown hereon shall take precedence over scaled dimensions. Contractors shall calculate and measure required dimensions. Notify Cash Waggner & Associates, PC with any variations in dimensions or conditions from those indicated on these drawings. This drawing was based on available information. Commencement of Work constitutes verification and acceptance of existing conditions.

Application of a material or equipment to Work installed by others constitutes acceptance of that Work and assumption of responsibility for satisfactory installation.

GLEN A. MERITT, JR. REGISTERED No. PE10403870 STATE OF INDIANA PROFESSIONAL ENGINEER

Signature — Date: 11 Mar 15

CASH WAGGNER & ASSOCIATES, PC
CONSULTING ENGINEERS • LAND SURVEYORS

414 CITADEL CIRCLE
SUITE B
EVANSVILLE, IN 47715
PH: 812.401.5561
FAX: 812.401.5563
CELL: 812.774.2988
E-MAIL: GMERITT@CASHWAGGNER.COM

REVISIONS	NO.	DATE	BY	DESCRIPTION

PROJECT NO.:	14-1948
DESIGNED BY:	G.A.M.
DRAWN BY:	G.A.M.
FILENAME:	RCp01001.dwg
LAYOUT TAB:	
SCALE:	None

PROJECT: CAYMAN RIDGE - SECTION 4, PH. 2
ADDRESS: KANSAS ROAD, EVANSVILLE, IN
SHEET TITLE: BLYTH DRIVE — PLAN & PROFILE

DATE: 03.11.15
DRAWING NO.: C-104
OF: 18