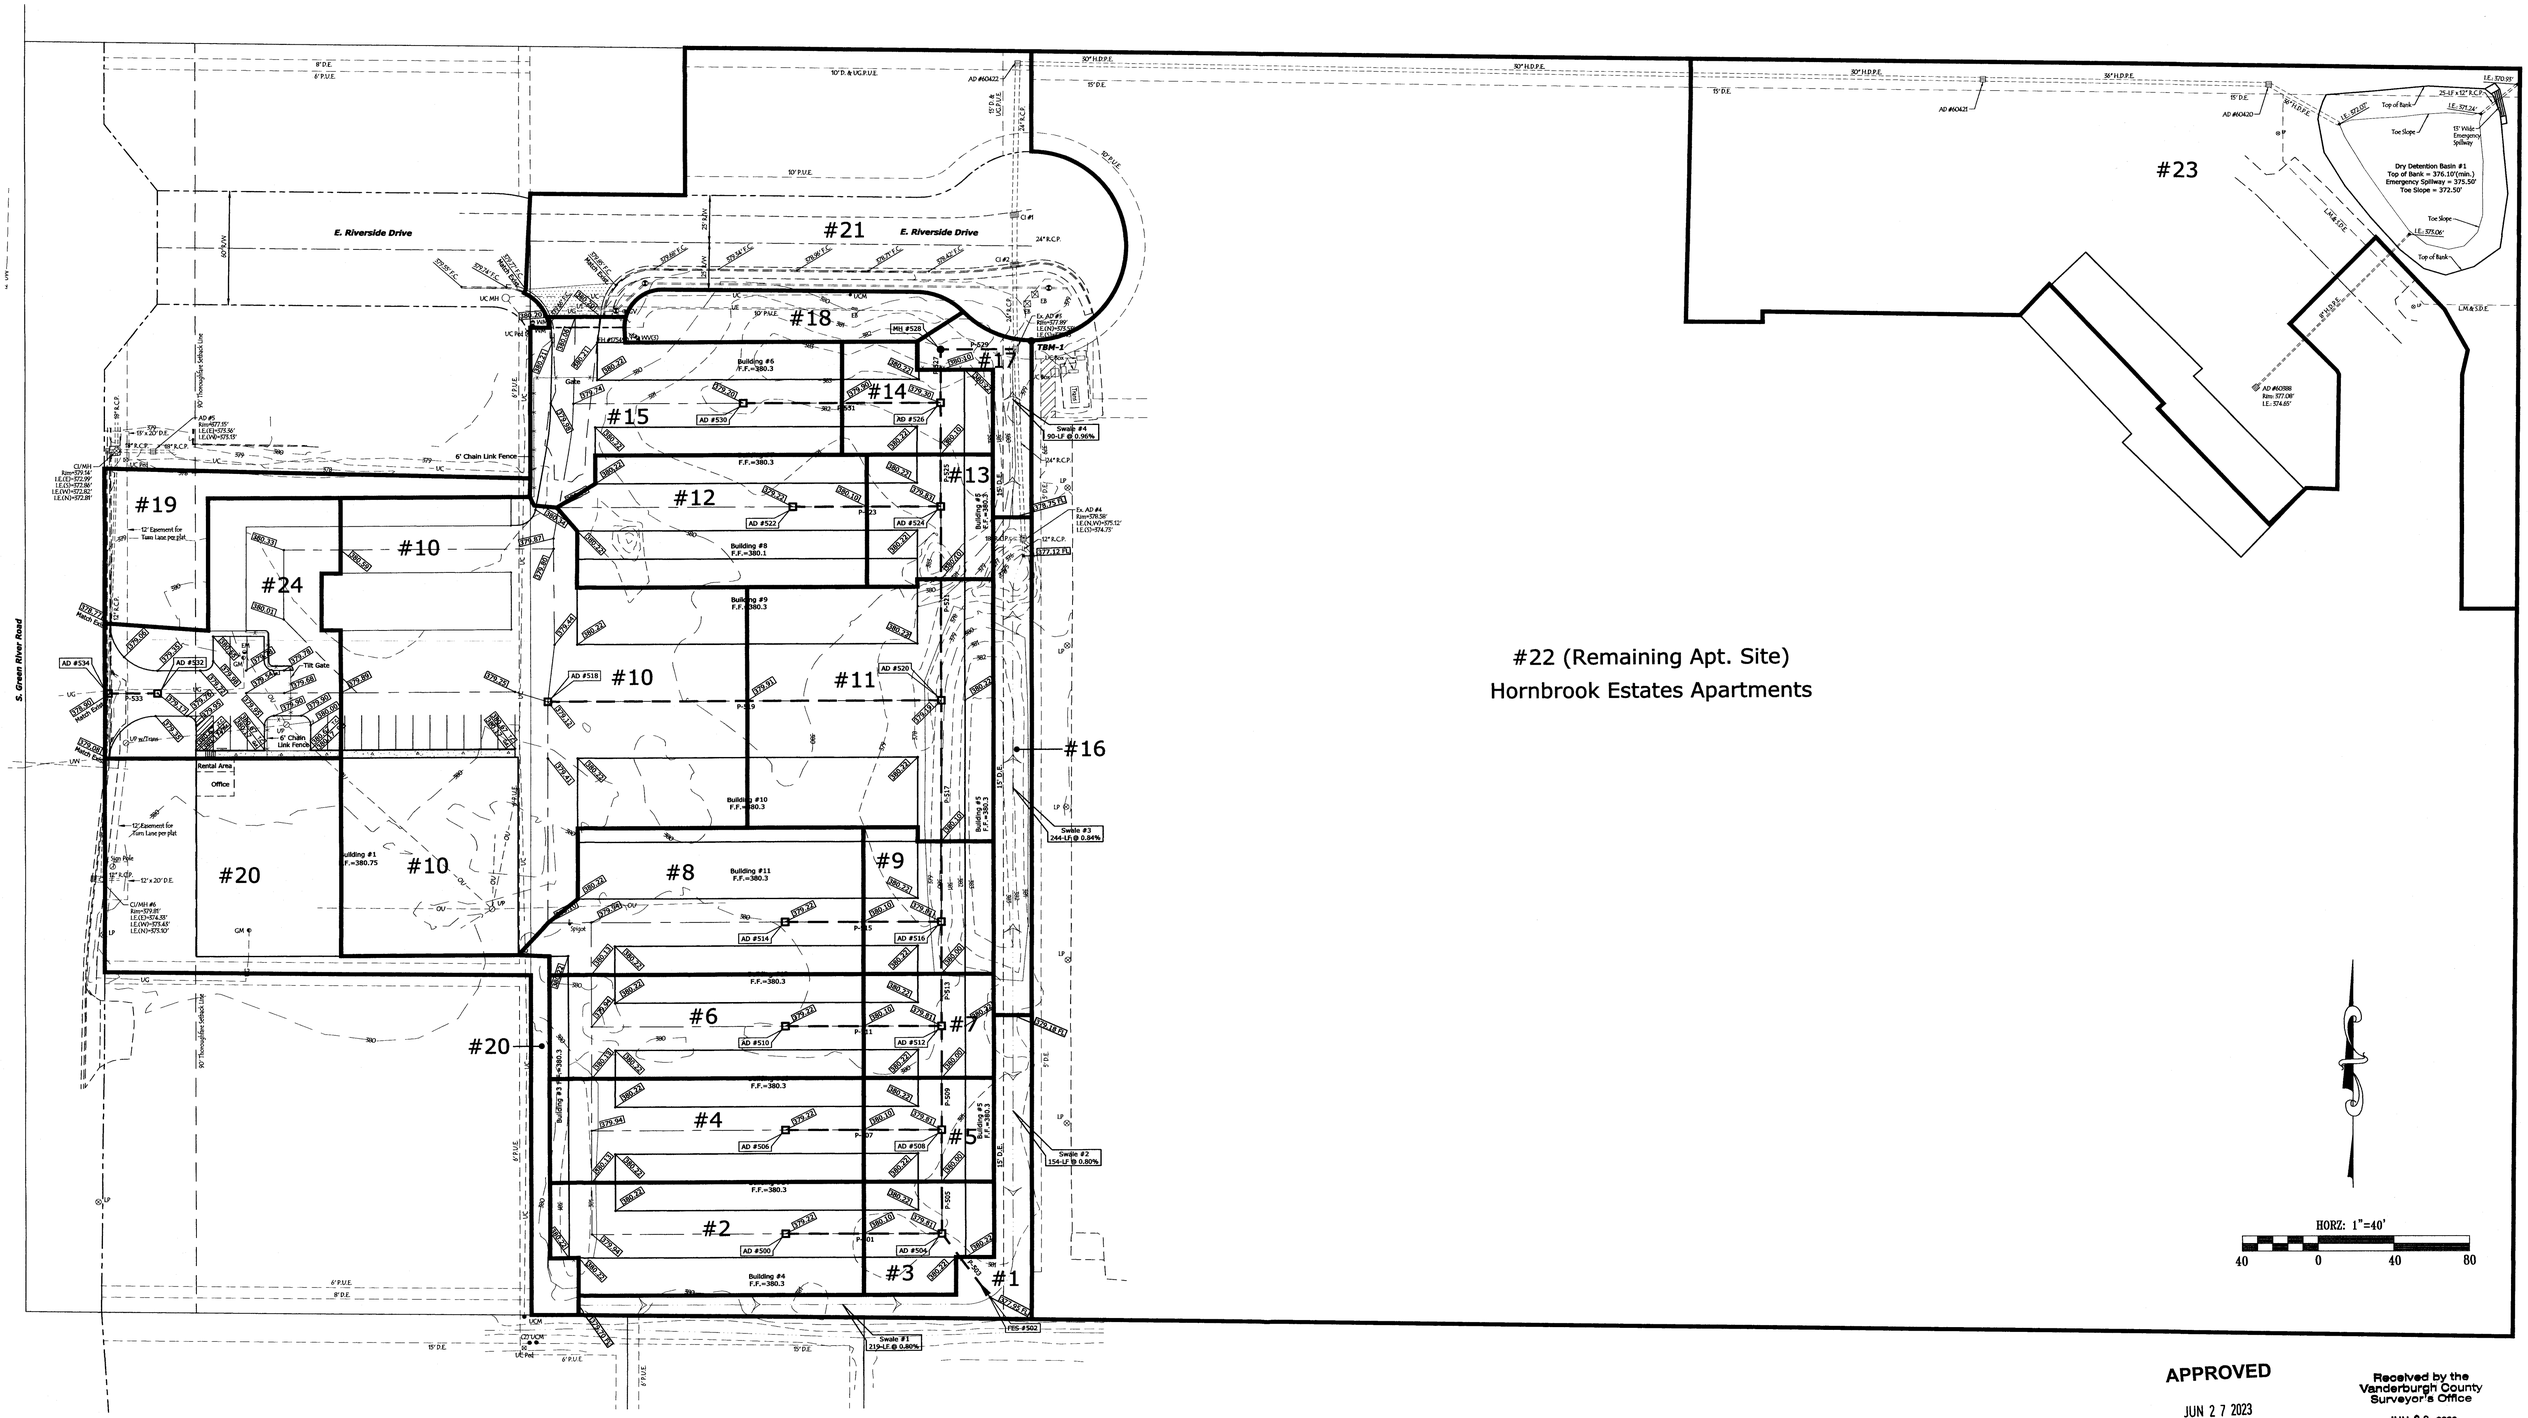

APPROVED

JUN 27 2023

VANDERBURGH COUNTY
DRAINAGE BOARD

Received by the
Vanderburgh County
Surveyor's Office

JUN 26 2023

Time 9:20 AM Initials AR

This drawing and/or specifications is provided as an instrument of service provided by Cash Waggner & Associates, PC and is intended for use on this project only. All drawings, specifications, designs, models, ideas, calculations, and arrangements appearing herein constitutes the original and unpublished Work of and remains the property of Cash Waggner & Associates, PC. Any reproduction, use or disclosure of the proprietary information contained herein without the prior written consent of the Cash Waggner & Associates, PC is strictly prohibited.

Written dimensions shown hereon shall take precedence over scaled dimensions. Contractors shall calculate and measure required dimensions. Notify Cash Waggner & Associates, PC with any variations in dimensions or conditions from those indicated on these drawings. This drawing was based on available information. Commencement of Work constitutes verification and acceptance of existing conditions.

Application of a material or equipment to Work installed by others constitutes acceptance of that Work and assumption of responsibility for satisfactory installation.

GLEN A. MERITT, JR.
REGISTERED
No. PE10403870
STATE OF INDIANA
PROFESSIONAL ENGINEER

Signature — Date: 23 June 23

CASH WAGGNER & ASSOCIATES, PC

414 Citadel Circle
Suite B
Evansville, IN 47715
Ph: 812.401.5561
Fax: 812.401.5563
Cell: 812.774.2988
E-mail: gmeritt@cashwaggner.com

Revisions	No.	Date	By	Description
	△			
	△			
	△			
	△			
	△			
	△			
	△			

Project No.:	22-5341
Designed by:	G.A.M.
Drawn by:	A.W.W.
Filename:	5341 BASE
Layout Tab:	DEV SUB
Scale:	As Shown

Project: MACWIL SUBDIVISION

Address: 2700 S. Green River Road
Evansville, Indiana

Sheet Title: DEVELOPED SUB-BASINS

Date: 06.23.23

Drawing No.: 2 of: 2