62

SUBDIVISION OF SECTION 18
OF
PARK LAWN CEMETERY

#33477

LEE SMITH PRESIDENT
NORA SMITH SECRETARY

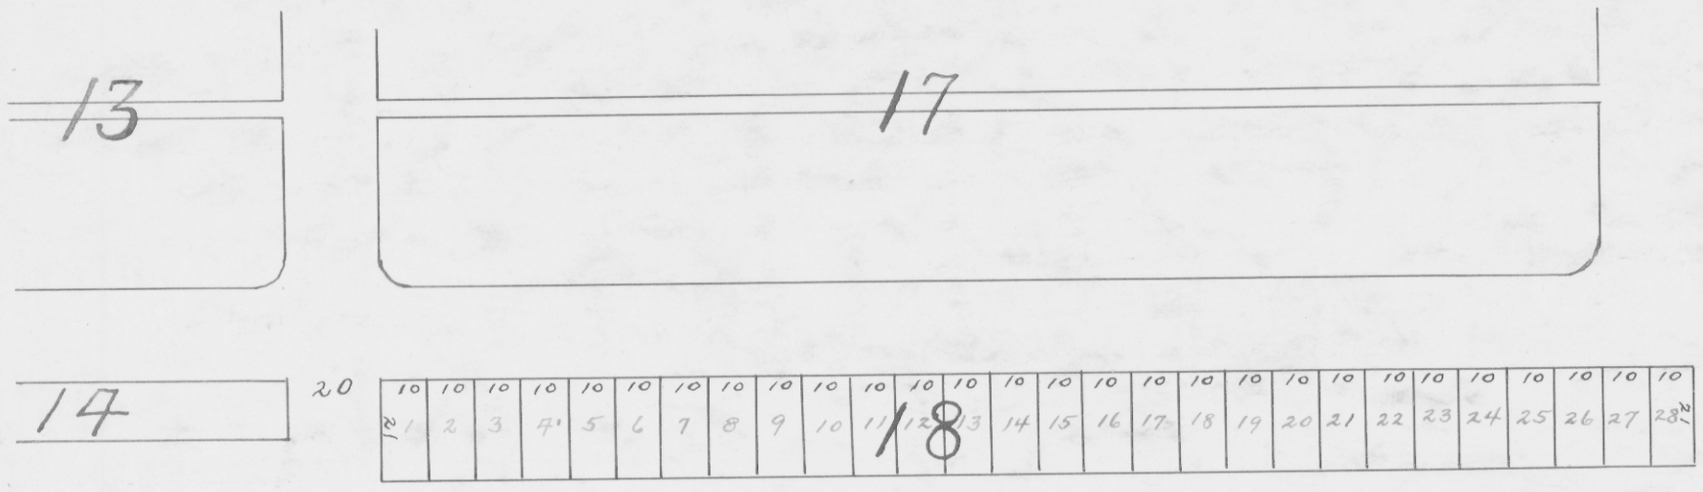

SCALE 40 FT. = 1 INCH.

State of Indiana, Vanderburgh Co. s.s.

Before me, a notary public in and for said county and state, personally appeared Lee Smith, as President, and Nora Smith, as secretary, of Parkland Cemetery and acknowledged the execution of this plat, this _____ day of _____ 1930.

Witness my hand and official seal, this 18 day of March 1930

Lee Smith President

Nora T. Smith Secretary

James O. Knight, Notary Public.

My commission expires Feb. 24, 1931 (SEAL)

RECORDED.....MARCH.....18, 1930

Alvin R. Gerhart R V C
Opal Shimer D R V C