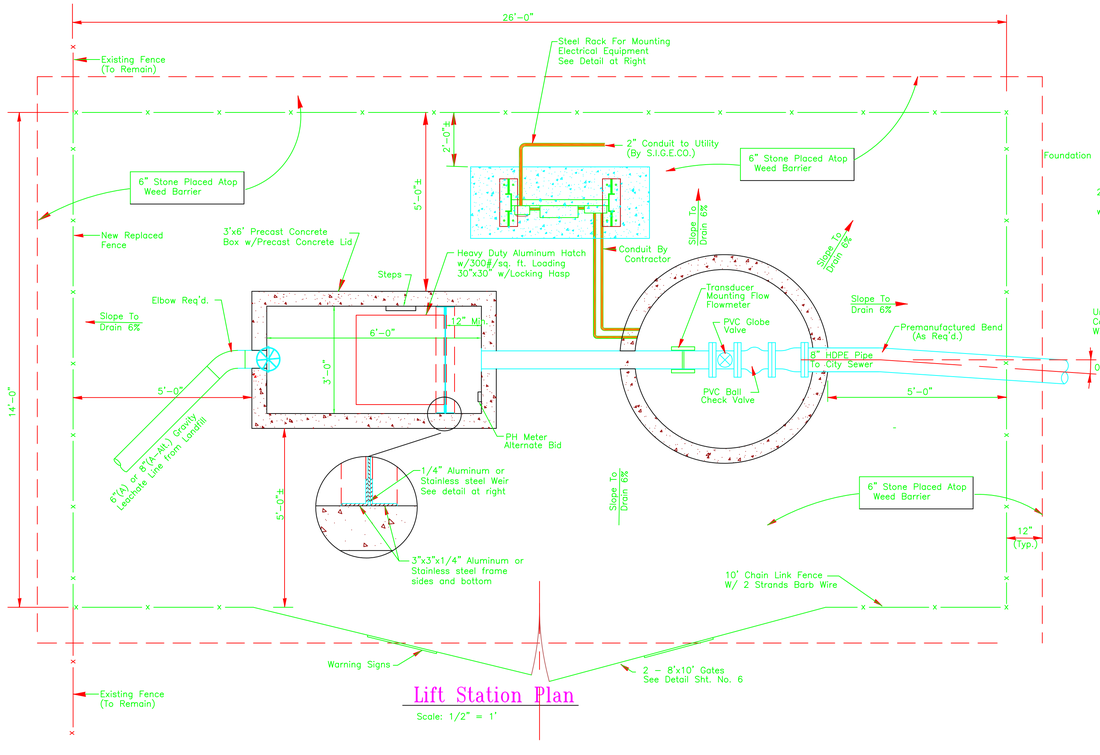

Lift Station Plan

Scale: 1/2" = 1'

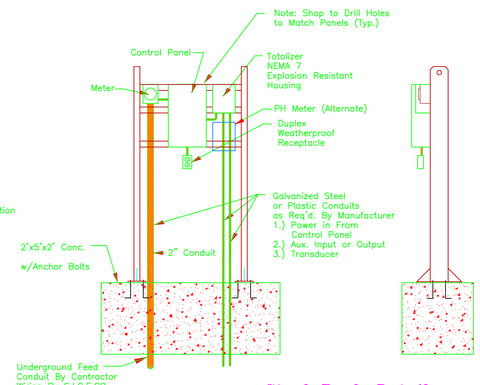

Steel Rack Detail

Scale: 1/2" = 1'

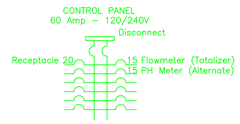

Note: All electrical work shall be in accordance with national electric code (NEC) and all local codes. All work shall also be in accordance with NEC 501, for Class I, Division 1, Group D, Methane Gas. Provide necessary conduit seals, J-boxes as required

Notes:
1.) All work crossing St. Joseph Ave shall be done with minimal disturbance to Traffic. Contractor shall provide all construction signage as req'd. by all federal, state and local codes and in conformance with Indiana Dept. of Transportation standards and practices.

2.) St. Joseph Avenue and the Moutoux Park entrance road shall be kept clean and free of haul materials throughout the project. Delivery of materials shall be accomplished in a safe manner with minimal disturbance to public motorist who also must use the entrance drive.

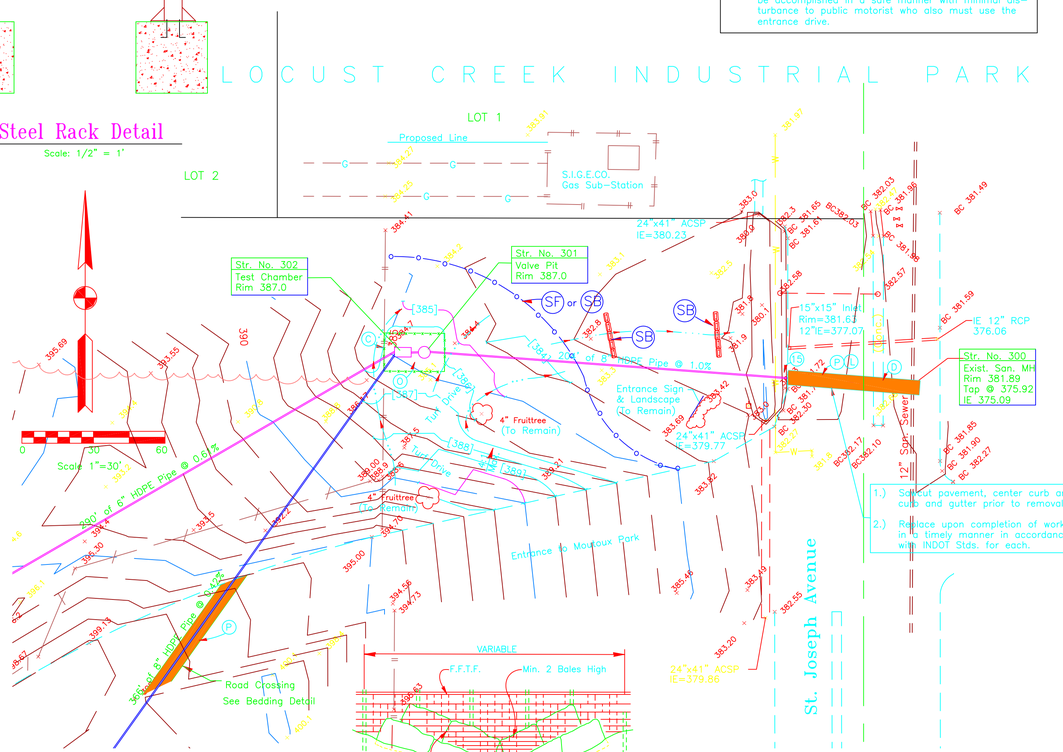

1.) Saw cut pavement, center curb and curb and gutter prior to removal.

2.) Replace upon completion of work in a timely manner in accordance with INDOT Stds. for each.

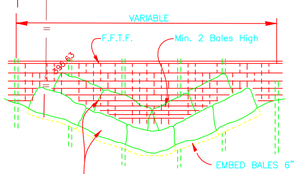

SILT FENCE W/STRAW BALES

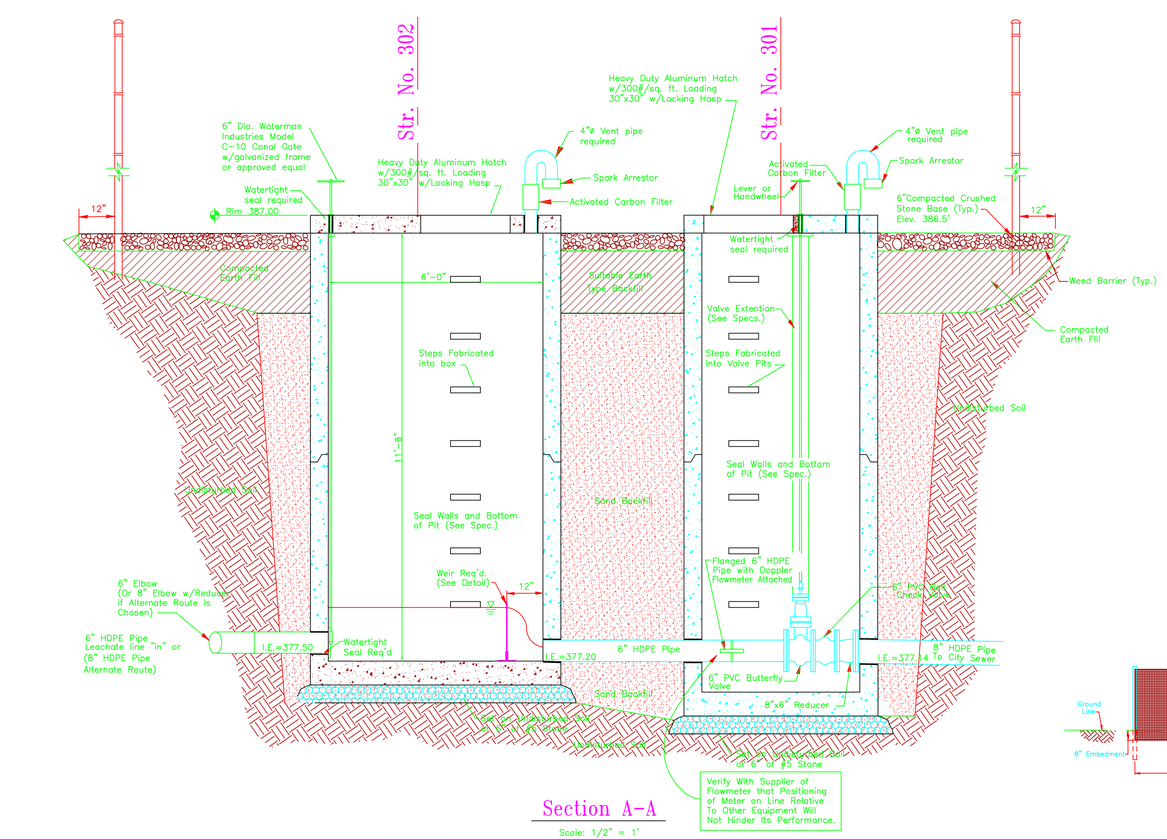

Section A-A

Scale: 1/2" = 1'

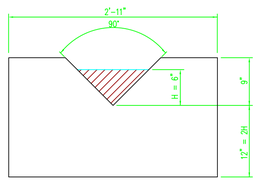

Weir Construction Detail

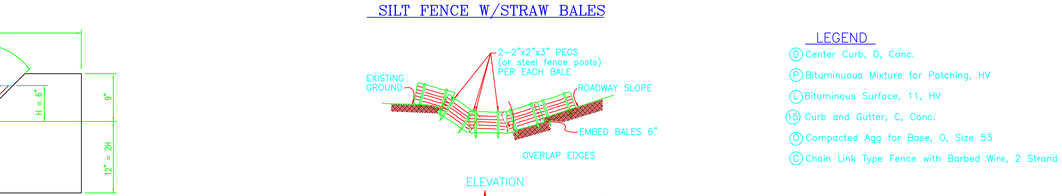

STRAW BALE DAM

LEGEND

- (D) Center Curb, D, Conc.
- (P) Bituminous Mixture for Patching, HV
- (L) Bituminous Surface, 11, HV
- (15) Curb and Gutter, C, Conc.
- (O) Compacted Agg for Base, O, Size 53
- (C) Chain Link Type Fence with Barbed Wire, 2 Strand

EROSION CONTROL LEGEND

- (SB) STRAWBALE DITCH CHECK/ PERIMETER PROTECTION
- (SF) SILT FENCE/SEDIMENT FENCE
- (SFB) SILT FENCE WITH STRAWBALES

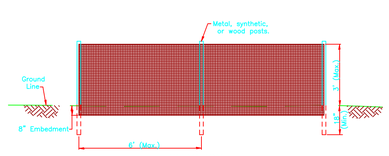

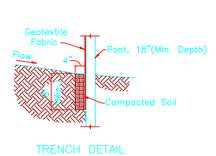

SILT FENCE/SEDIMENT FENCE (Unsupported)

No.	DESCRIPTION	DATE

REVISIONS

JAMES A. FAHEY REGISTERED No. 20434 STATE OF INDIANA PROFESSIONAL ENGINEER

SITE DETAIL, GRADING AND EROSION CONTROL PLAN

CONTRACT "A" (AND "A" ALT.)
FOR
MOUTOUX PARK
VANDERBURGH COUNTY, INDIANA

Prepared By
BERNARDIN LOCHMUELLER & ASSOC., INC.
Planners · Engineers · Surveyors
20-24 NW Fourth St.
Suite 606 Heritage Building
Evansville, IN 47708 (812)426-1727

DATE: 5/26/95
PROJECT NO.: 194-0062-OPD
ISSUED: 5/26/95
SHT. 5

G:\PROJECTS\94-062-3\PIT-GRAD 05/26/95 14:09