93392

HERRMAN PLACE

A subdivision of a part of the Southeast Quarter of the North-east Quarter of Section 27, T. 6 S., R. 11 W.

RECEIVED FOR RECORD
at 12:15 P M.
Nov 2 1944
Recorded in Plat Record No. H
Page 296
Christ W. Elmendorf, Recorder
Vanderburgh County

STATE OF INDIANA }
VANDERBURGH COUNTY } S.S.

Before me, a Notary Public in and for said County and State, personally appeared The Funke Real Estate Co. by it's President Ferdinand J. Funke and acknowledged the execution of this plat.

Witness my hand and notarial seal this 11th day of October 1944.

Florence Leistor
Notary Public.

My commission expires Jan. 6, 1947.

APPROVED BY
CITY PLAN COMMISSION
OF EVANSVILLE, IND.
Nov. 1 1944
PLAT RECORD No. PAGE
Secty

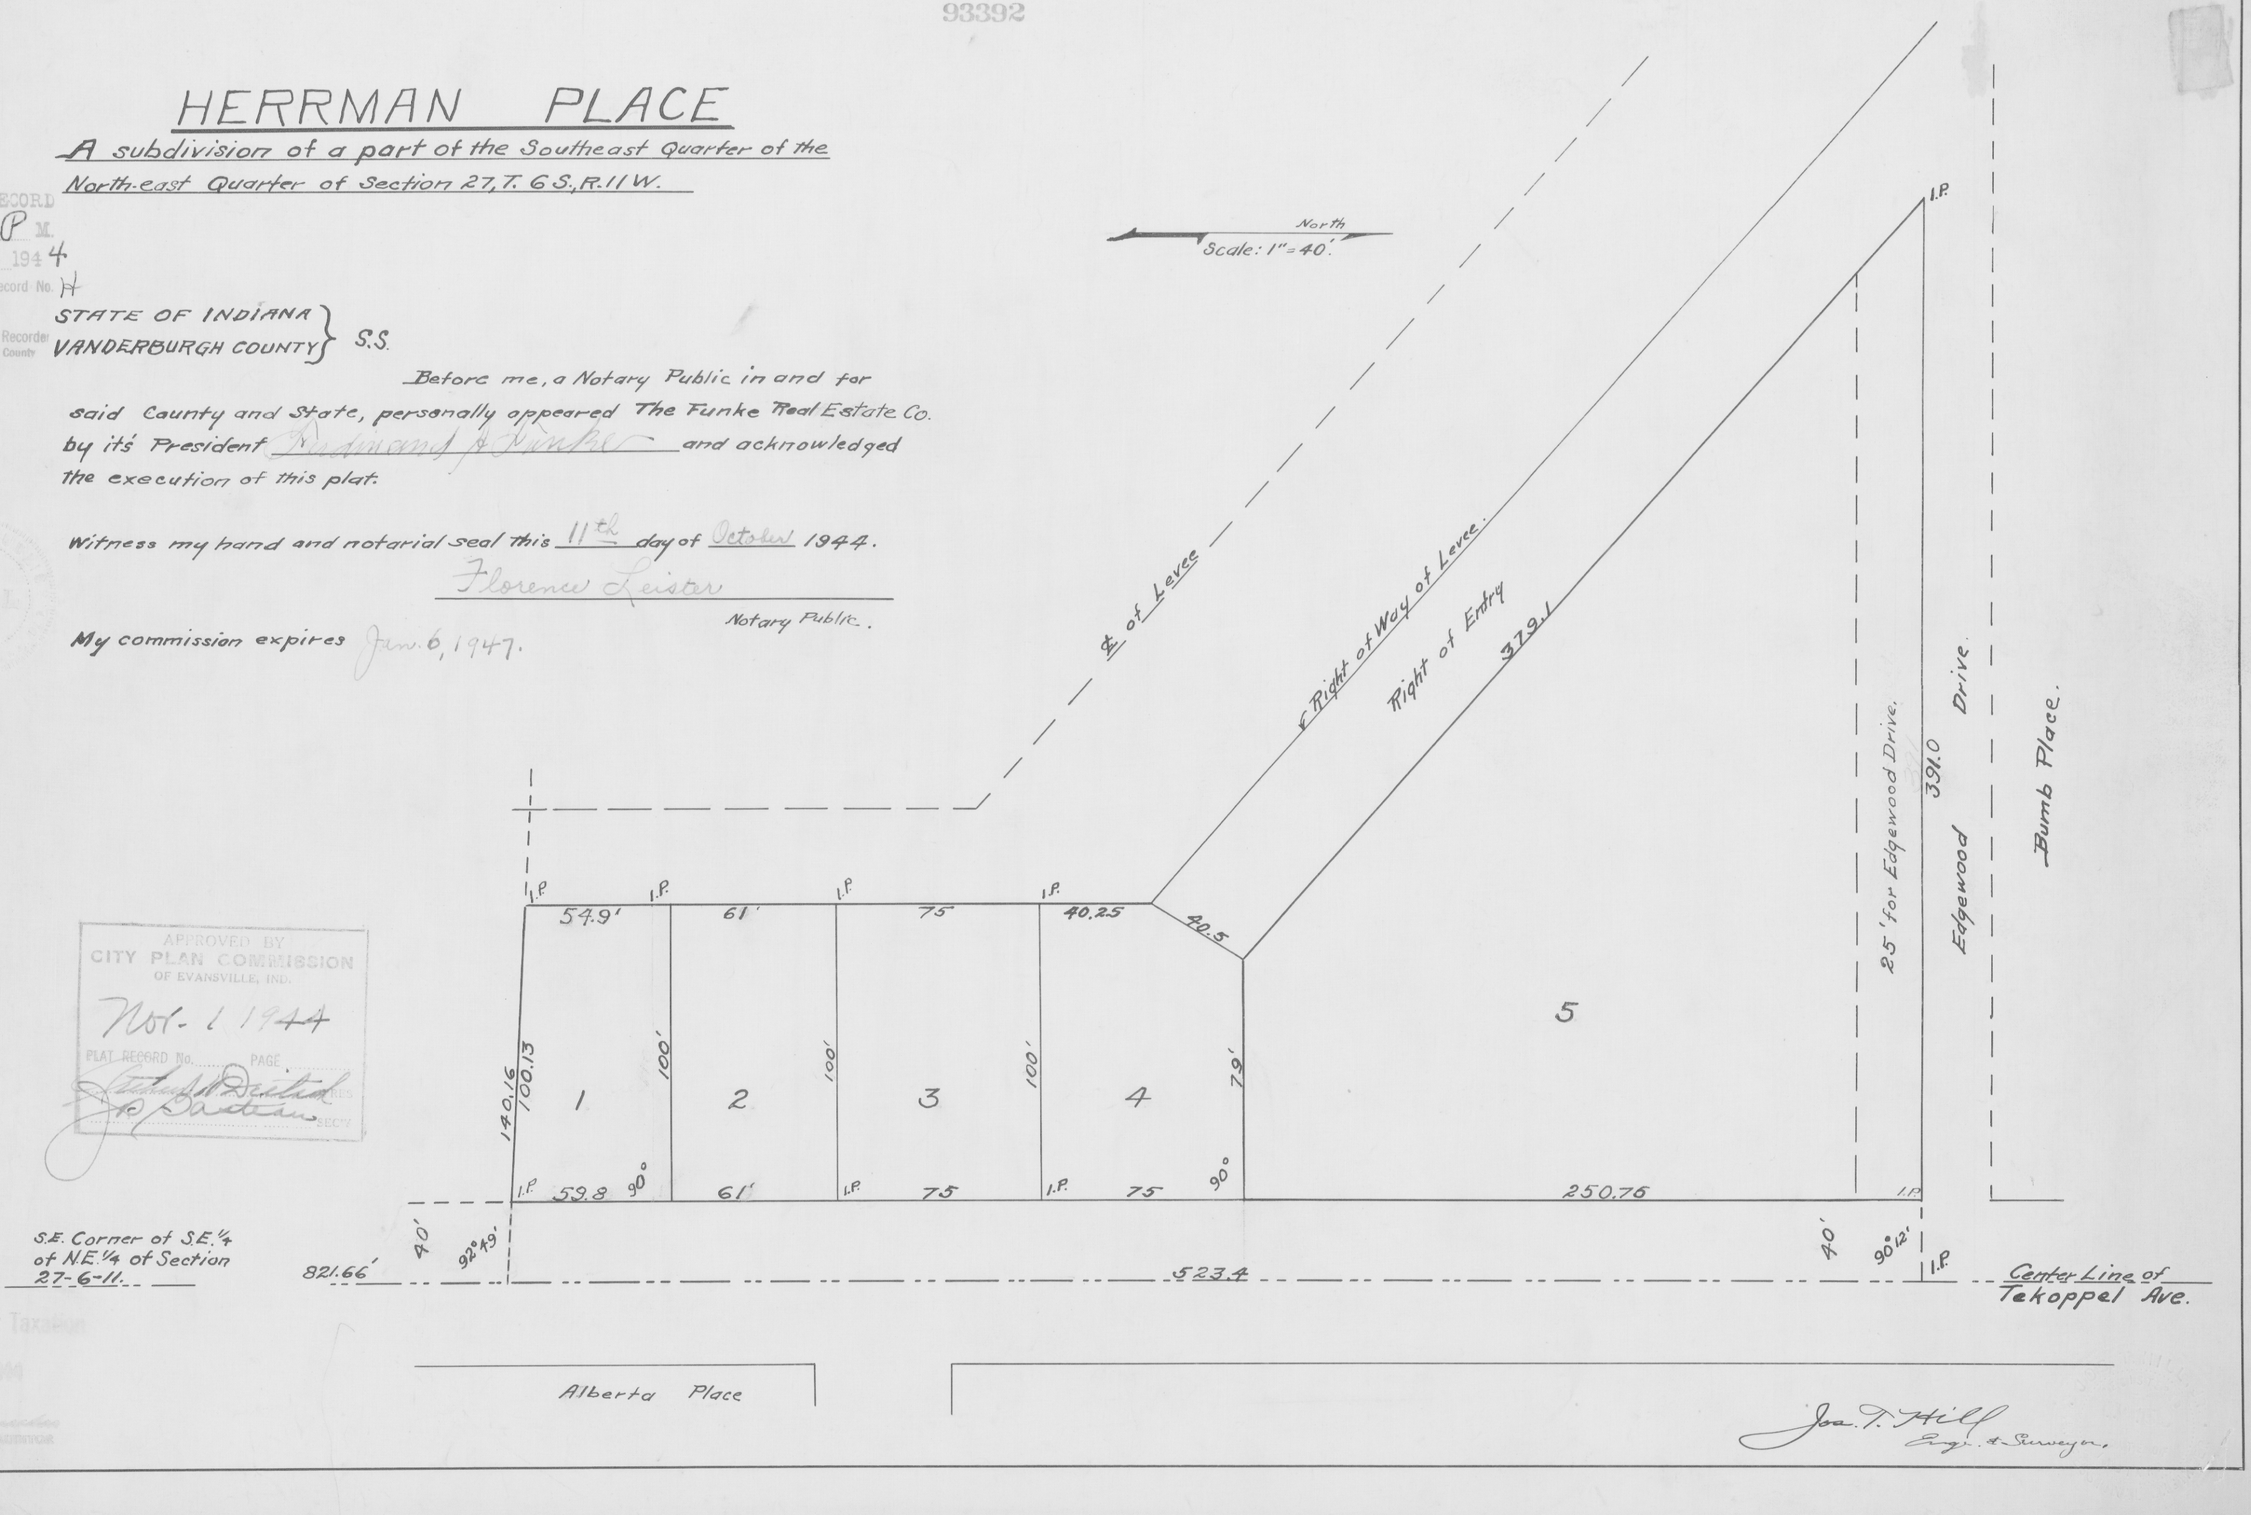

Jos. T. Hill
Engr. & Surveyor.

Duly Entered for Taxation
NOV 2 1944
AUDITOR