OXFORD PLACE

AN ADDITION TO THE CITY OF EVANSVILLE - VANDERBURGH COUNTY INDIANA.

#14490 May 31,1928

OXFORD PLACE
AN ADDITION TO
THE CITY OF EVANSVILLE-
VANDERBURGH COUNTY,INDIANA

As laid out on all of the south half of the southeast quarter of the northwest quarter of Section 33-Township 6 south- Range 10 west, containing 20 acres more or less and recorded in Deed Book 157-page 373-Public Records of Vanderburgh County- Indiana, with the following exception sold to the I.C. R.R. on Deed Recorded in Deed Book 132- page 64- and described as follows:- Beginning at the southwest corner of the above described land and extending thence north along the west line 320.33 ft; thence southeastwardly parallel to and 15' ft. distant from the center line of the track connecting the I.C.R.R. and the E. & O.V.R.R. 416.8 ft. to the south line of said Land; Thence west along said south line 228.1 ft. to point of beginning- Containing 0.47 acres more or less.

Dimensions of Lots,Numbers of Lots and blocks, widths of streets and easements for Public Utilities are as shown on this Plat.

(FOR RESTRICTIONS AND APPROVAL SEE NEXT PAGE)
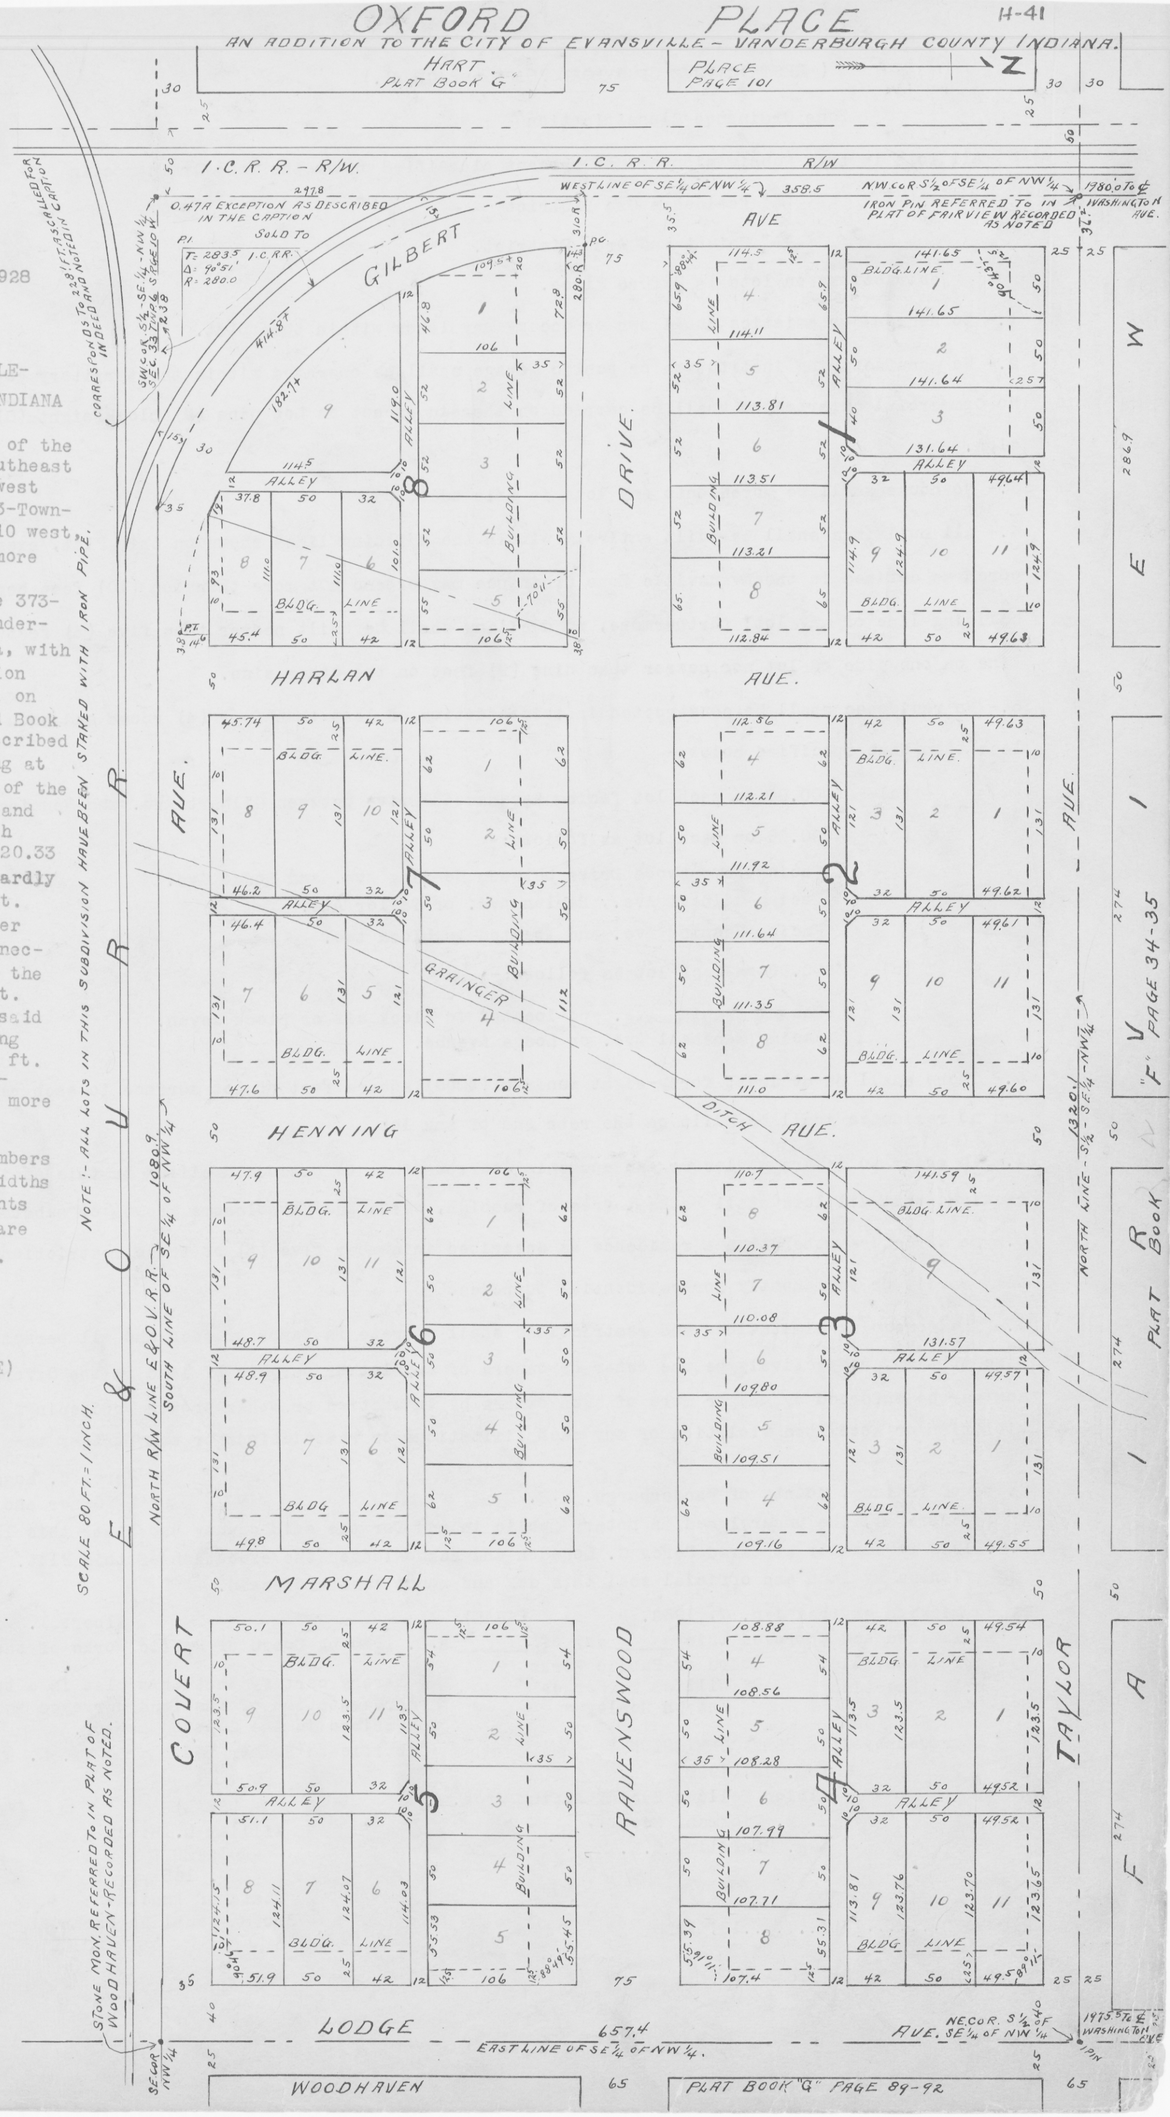
Note:-All lots in this Subdivision have been staked with Iron Pipe.