REALTY PLACE

AN ADDITION TO THE CITY of EVANSVILLE

As laid out by the American Trust and Savings Bank Proprietors thereof on the West Half of the East Half of the North West Quarter of the South East Quarter of Section 28 Township 6 South Range 10 West.

Dimensions of lots and numbers thereof Names of streets and width of streets and Alleys are as shown on plat.

American Trust and Savings Bank Trustee By Marcus S Sonntag President

Approved
October 5 1916
Board of Public Works
Harvey Hornder
John E. Boink
Harvey Weber

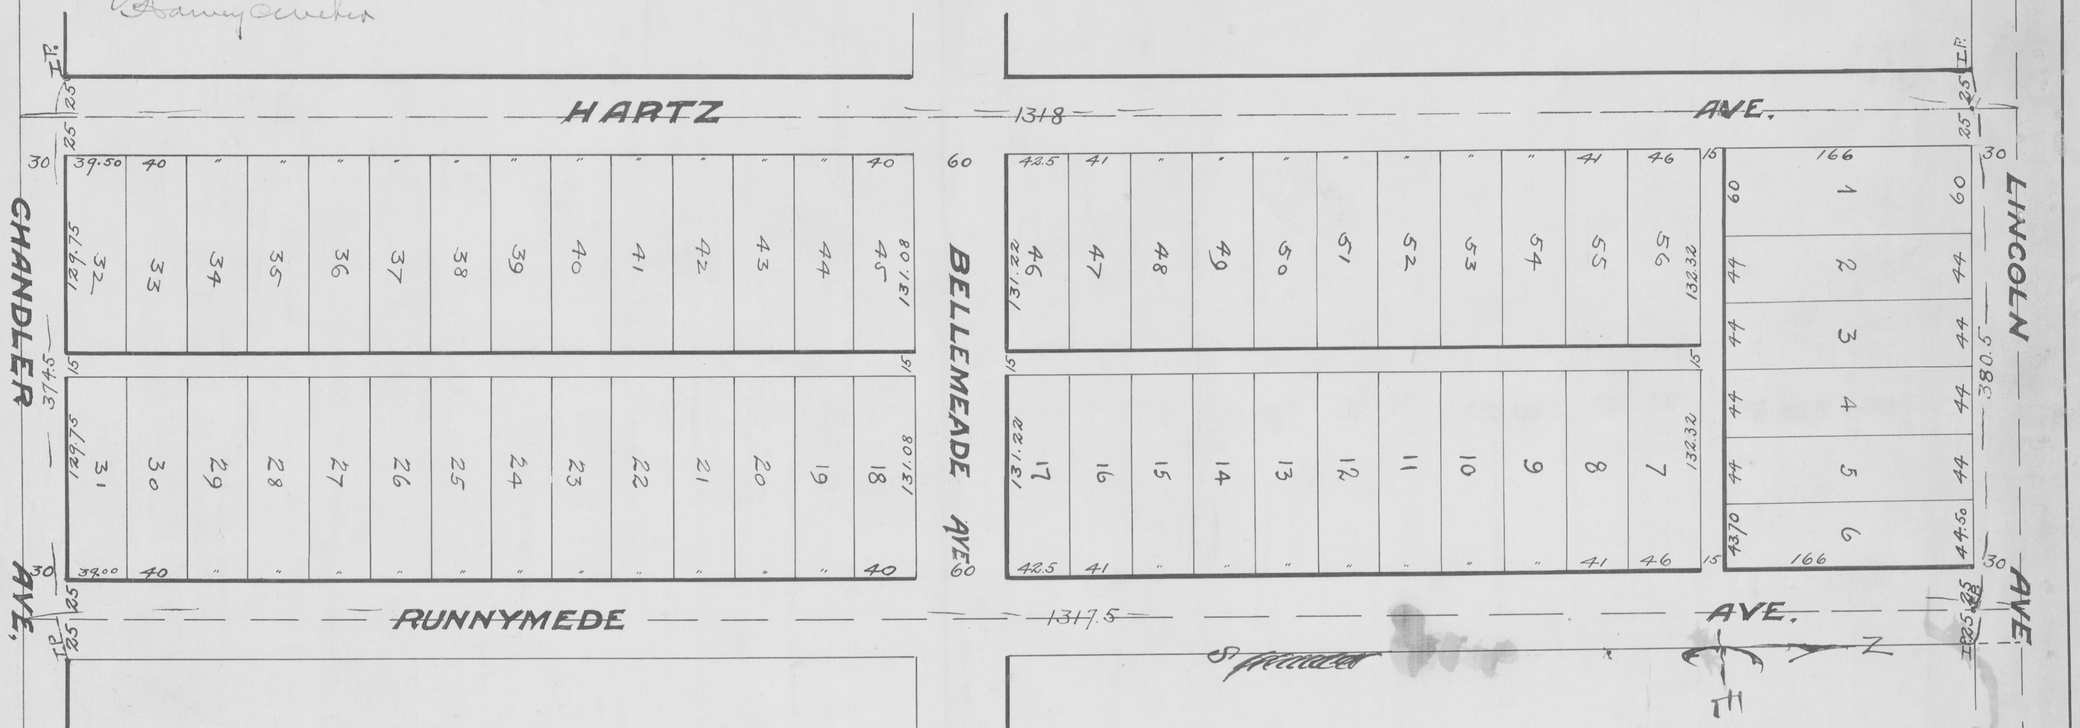

State of Indiana
Vanderburgh County } S S

Before me the undersigned a notary public in and for said County and State personally appeared the above named American Trust and Savings Bank Trustee by Marcus S. Sonntag President and acknowledged the Execution of this Plat

Witness my hand and Notarial seal this 4th day of October 1916

My Commission expires Feb. 19, 1920.

Roy Worthington
Notary Public

Scale 60 ft per inch

W. S. Saunders C.E. and Surveyor
Evansville
Ind

RECEIVED FOR RECORD,
Oct 4, 1916
at 2:42 O'Clock P.M. Recorded in
Record of Plats No. 9
Page 127
RECORDER VANDERBURGH COUNTY
Deputy.

Duly entered for taxation,
Oct 4 1916
C P Beard
Auditor.
Fee $3.00