WESSELMAN PLACE

#79301

A Subdivision located in the Southwest Quarter of the Southeast Quarter of Section 33-Twp. 5 South, Range 11 West.

State of Indiana)
) S.S.
Vanderburgh County)

Before me , a notary public in and for said State and County, I Chas. O. Wesselman agent and subdivider, personally appeared and acknowledged the execution of this plat.

Chas. O. Wesselman, Agent,
(Signature of Agent)

Witness my hand and seal, this 9th day of August, 1937, W. C. Myers , Notary Public

My commission expires Jan. 19, 1939. (Seal)

Approved by City Plan Commission of Evansville, Ind.

On condition that survey is correct
August 18,1937.

H. M. Dickman, Pres.
A. W. Schoettlin, Sec'y.

Surveyed andplatted by
Registered No. 1413.

M. E. Boelson, Engineer, August 1937. (Seal)

RECORDED.....MARCH.....27,1939.

Joseph A Betz R.D.C.
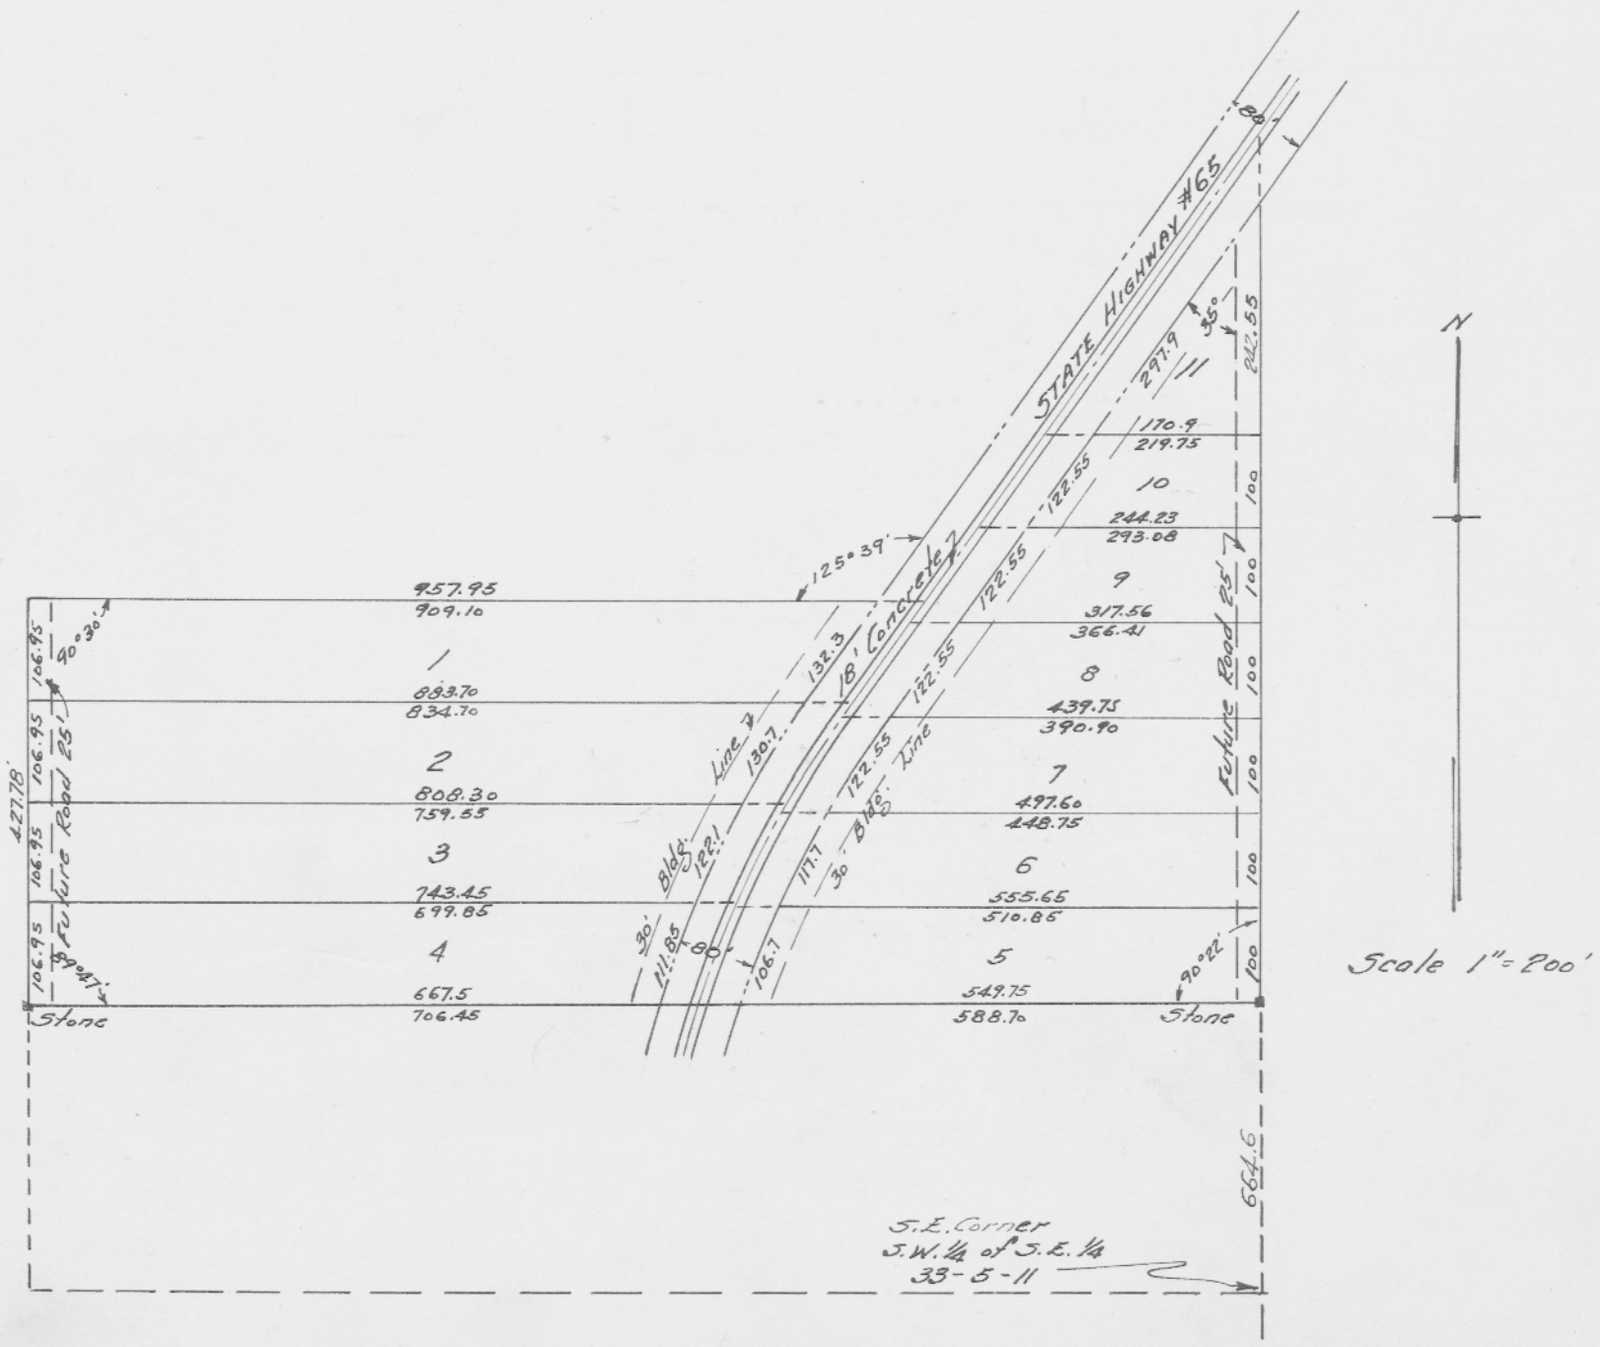
For affidavit see
Misc. R Page 353.