PLAT OF NEW SALEM CEMETERY

36720

(FOR ORIGINAL PLAT OF BLOCKS 1 to 7 INCLUSIVE SEE PLAT RECORD E, pAge 99.)

Commencing at a point four (4) chains west of the southeast corner of southeast quarter of the southeast quarter of Sec. 31, town 5 south, range 10 west, thence west ten (10) chains, thence north ten (10) chains, thence east ten (10) chains, thence south ten (10) chains to the place of beginning, all in Section 31, town 5 south, range 10 west.

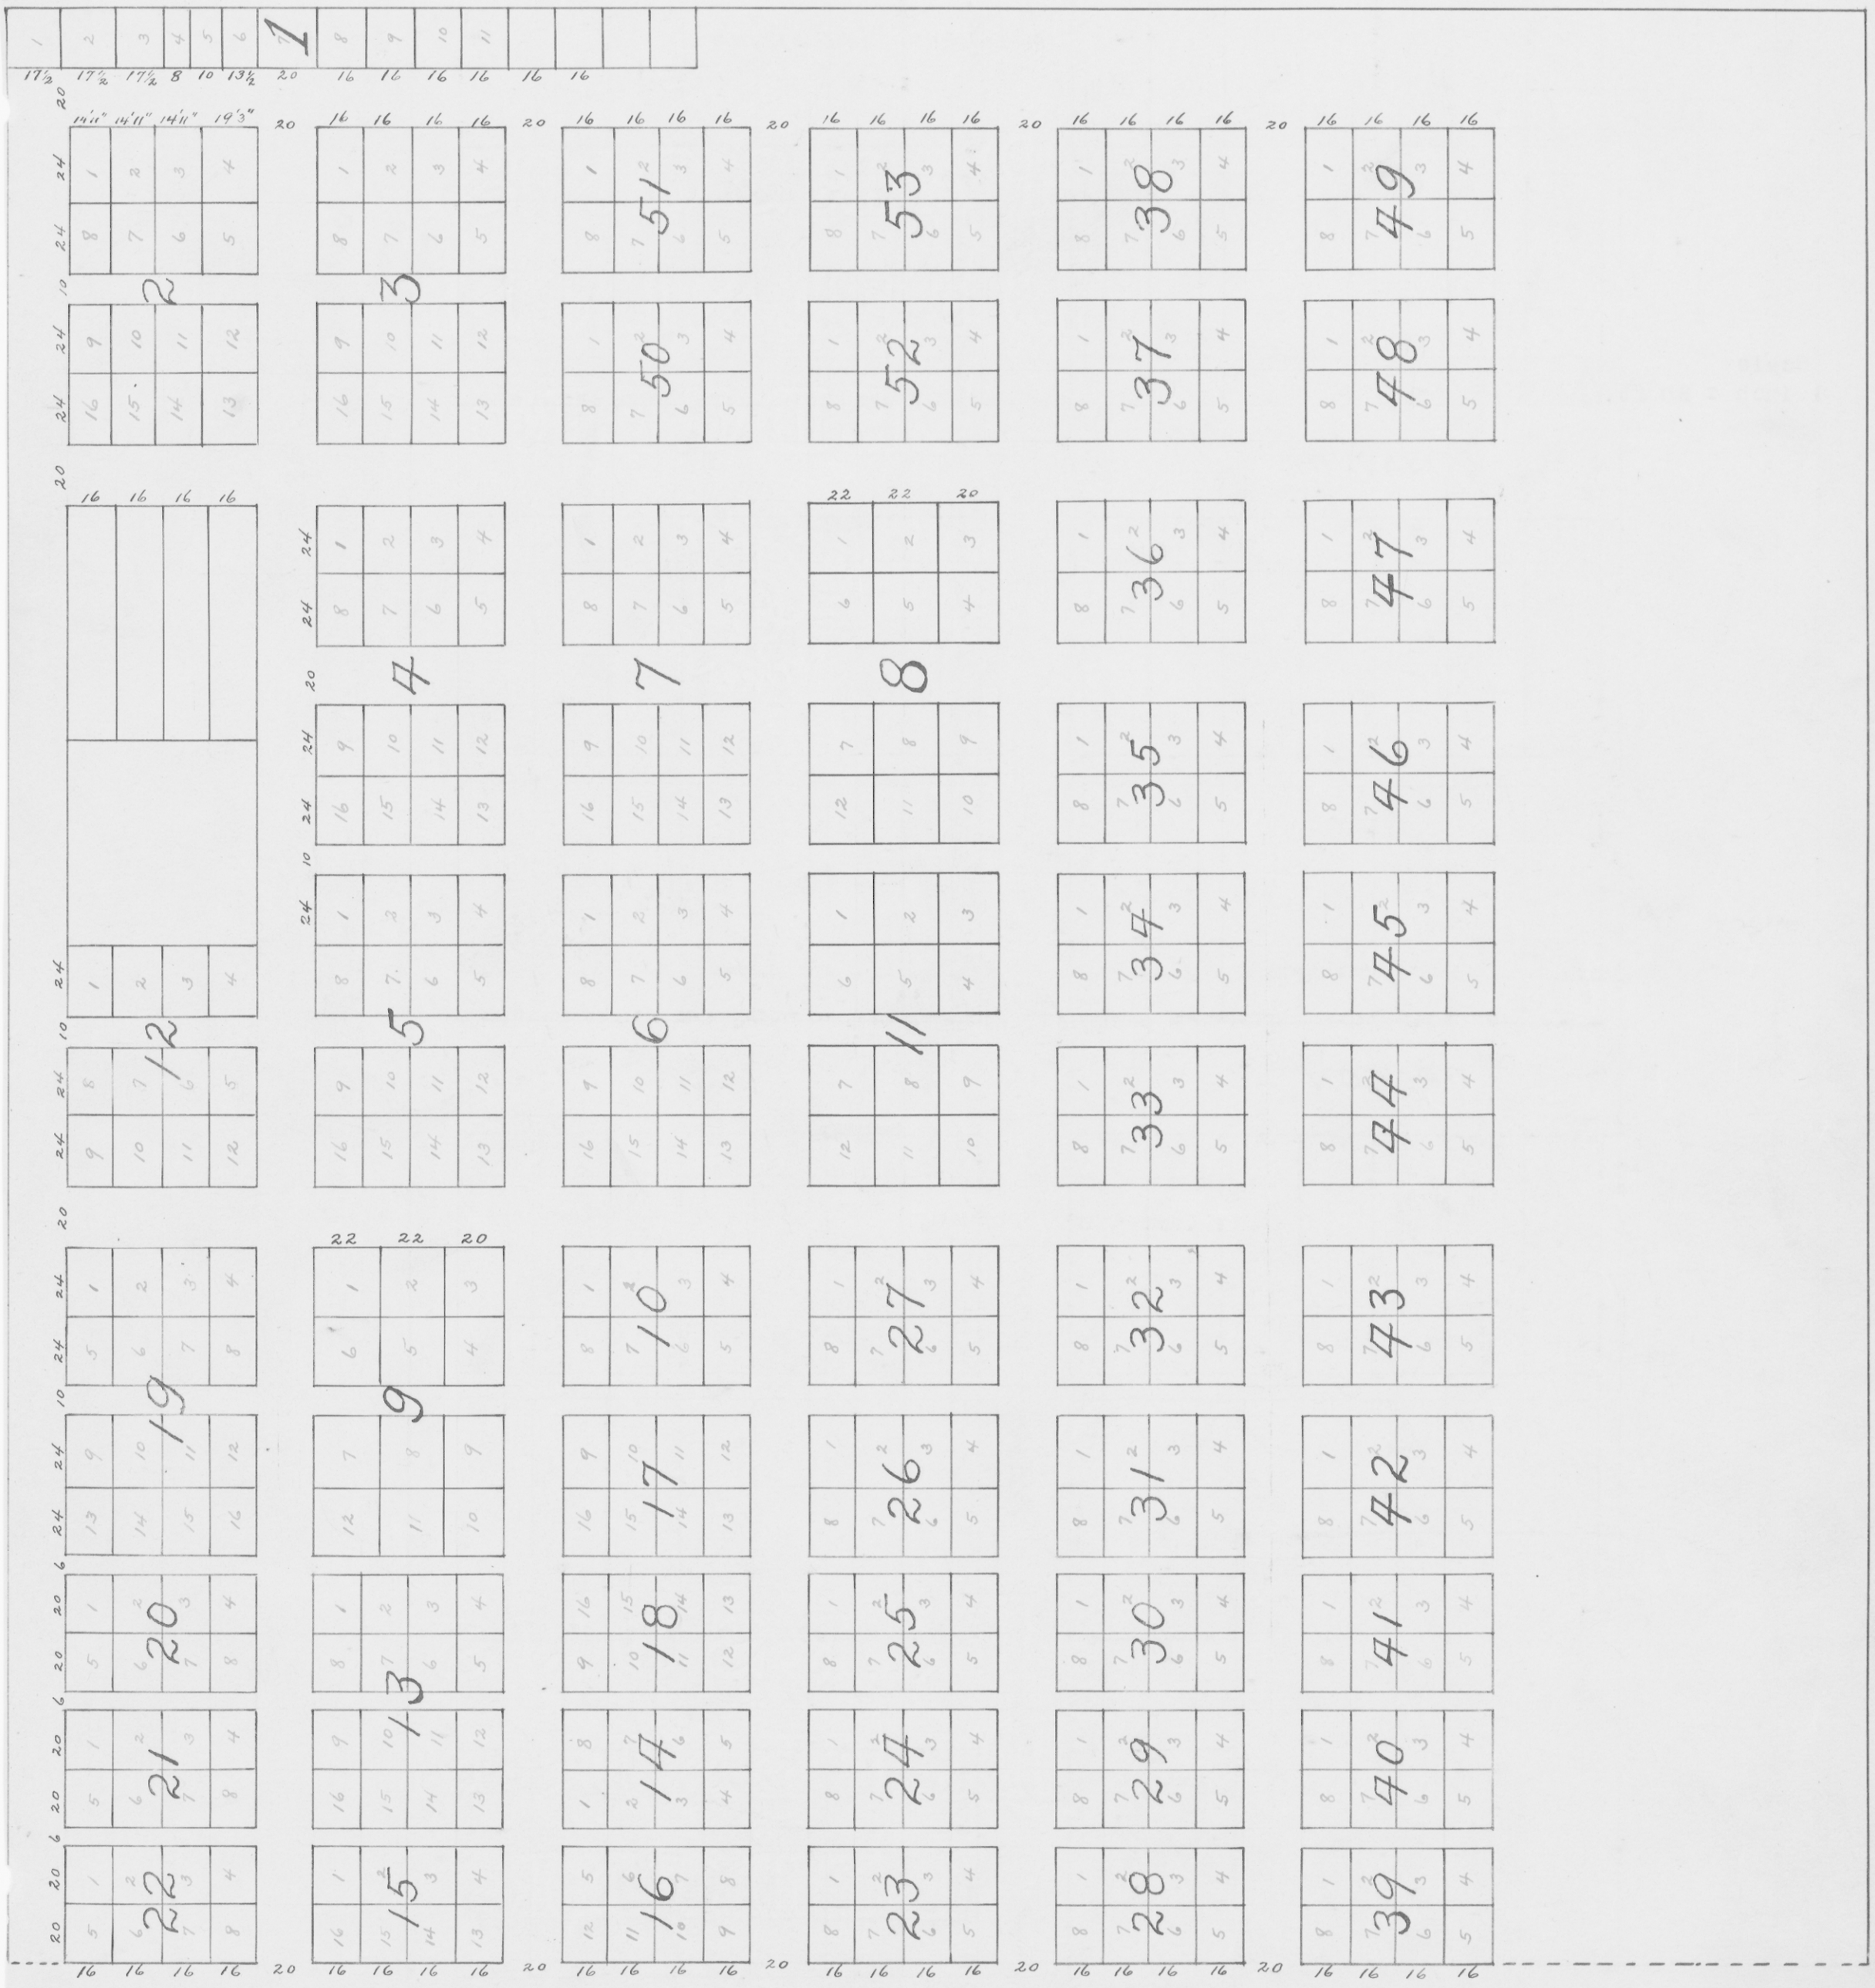

STATE OF INDIANA, VANDERBURGH COUNTY SS:

Before me the undersigned a notary public in and for said county and state personally appeared the undersigned Frank Keil, Frank Zipp, Edward H. Yokel, Clyde M. Hessmer and A. M. Hayden trustees of New Salem Cemetery, and acknowledged the execution of the annexed plat this 10th day of May, 1927.

Witness my hand and seal.

My commission expires Mch. 15-1930. (SEAL) William S. Henrich, Notary Public.

Signed: (Frank Keil Clyde M. Hessmer

Trustees (Frank Zipp A. M. Hayden M. D.

(Edw. H. Yokel

R. W. Meisinger, Eng. May 7, 1927.

RECORDED.....MAY.....17, 1927.

Alvin R. Gerhart R. V. C.