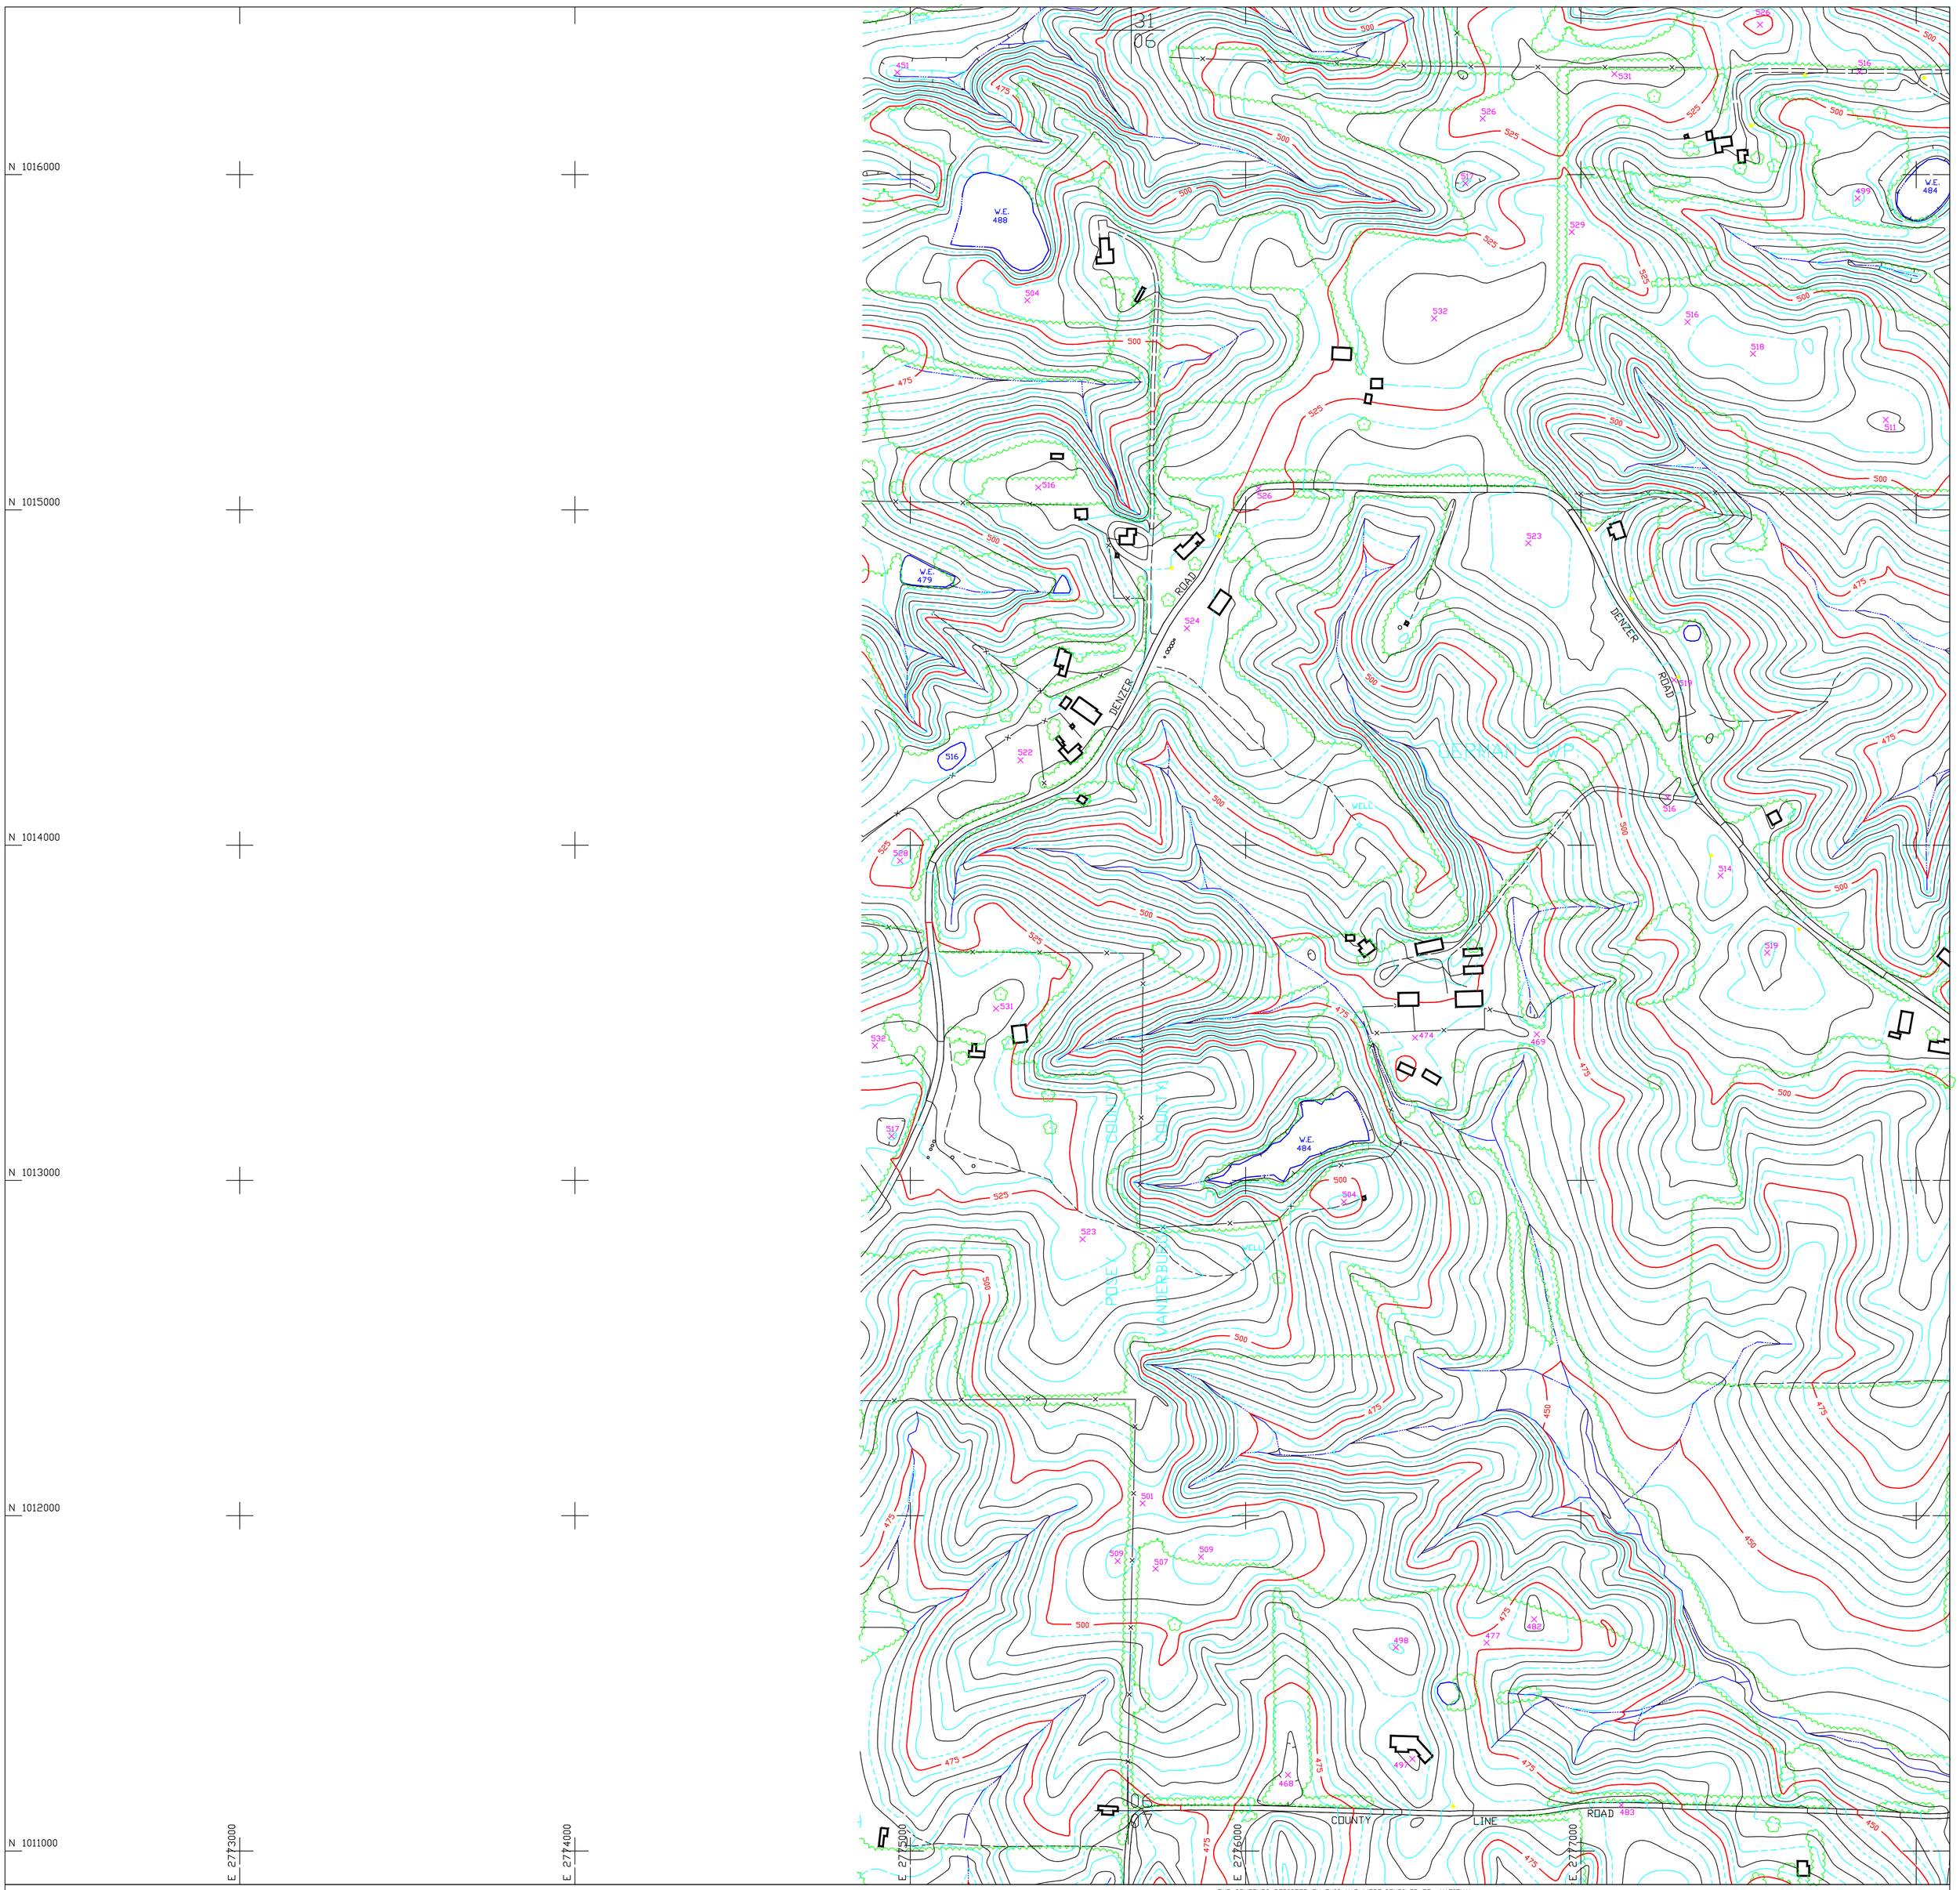

PREPARED BY:

KUCERA INTERNATIONAL - INC.

DENVER - CO; LAKELAND - FL; COLUMBUS - OH; PITTSBURGH - PA; ST. LOUIS - MO

HEADQUARTERS: WILLOUGHBY - OH

0 200 400 600 800

SCALE: 1 INCH = 200 FEET
DATE OF PHOTOGRAPHY = 03-27-90
CONTOUR INTERVAL = 5 FEET
WITH 2.5 FEET SUPPLEMENTAL

N

THE CONTOURS DEPICTED ON THIS MAP WERE COMPILED TO NATIONAL MAP ACCURACY STANDARDS BY KUCERA INTERNATIONAL INC., WILLOUGHBY, OHIO, USING PHOTOGRAMMETRIC METHODS FROM AERIAL PHOTOGRAPHY TAKEN 03-27-90. CONTOURS WHICH ARE IN WOODED OR DENSE VEGETATION AREAS ARE APPROXIMATIONS ONLY AND SHOULD BE TREATED AS "DASHED CONTOURS".

THIS MAP IS THE PROPERTY OF THE CITY OF EVANSVILLE, INDIANA AND VANDERBURGH COUNTY, INDIANA. THIS MAP CAN NOT BE REPRODUCED UNLESS PERMISSION IS GRANTED BY THE AREA PLAN COMMISSION OR THE VANDERBURGH COUNTY SURVEYOR'S OFFICE.

SEC. 06 - T6S - R11W

TOPOGRAPHIC MAP

SHEET 42A OF 317