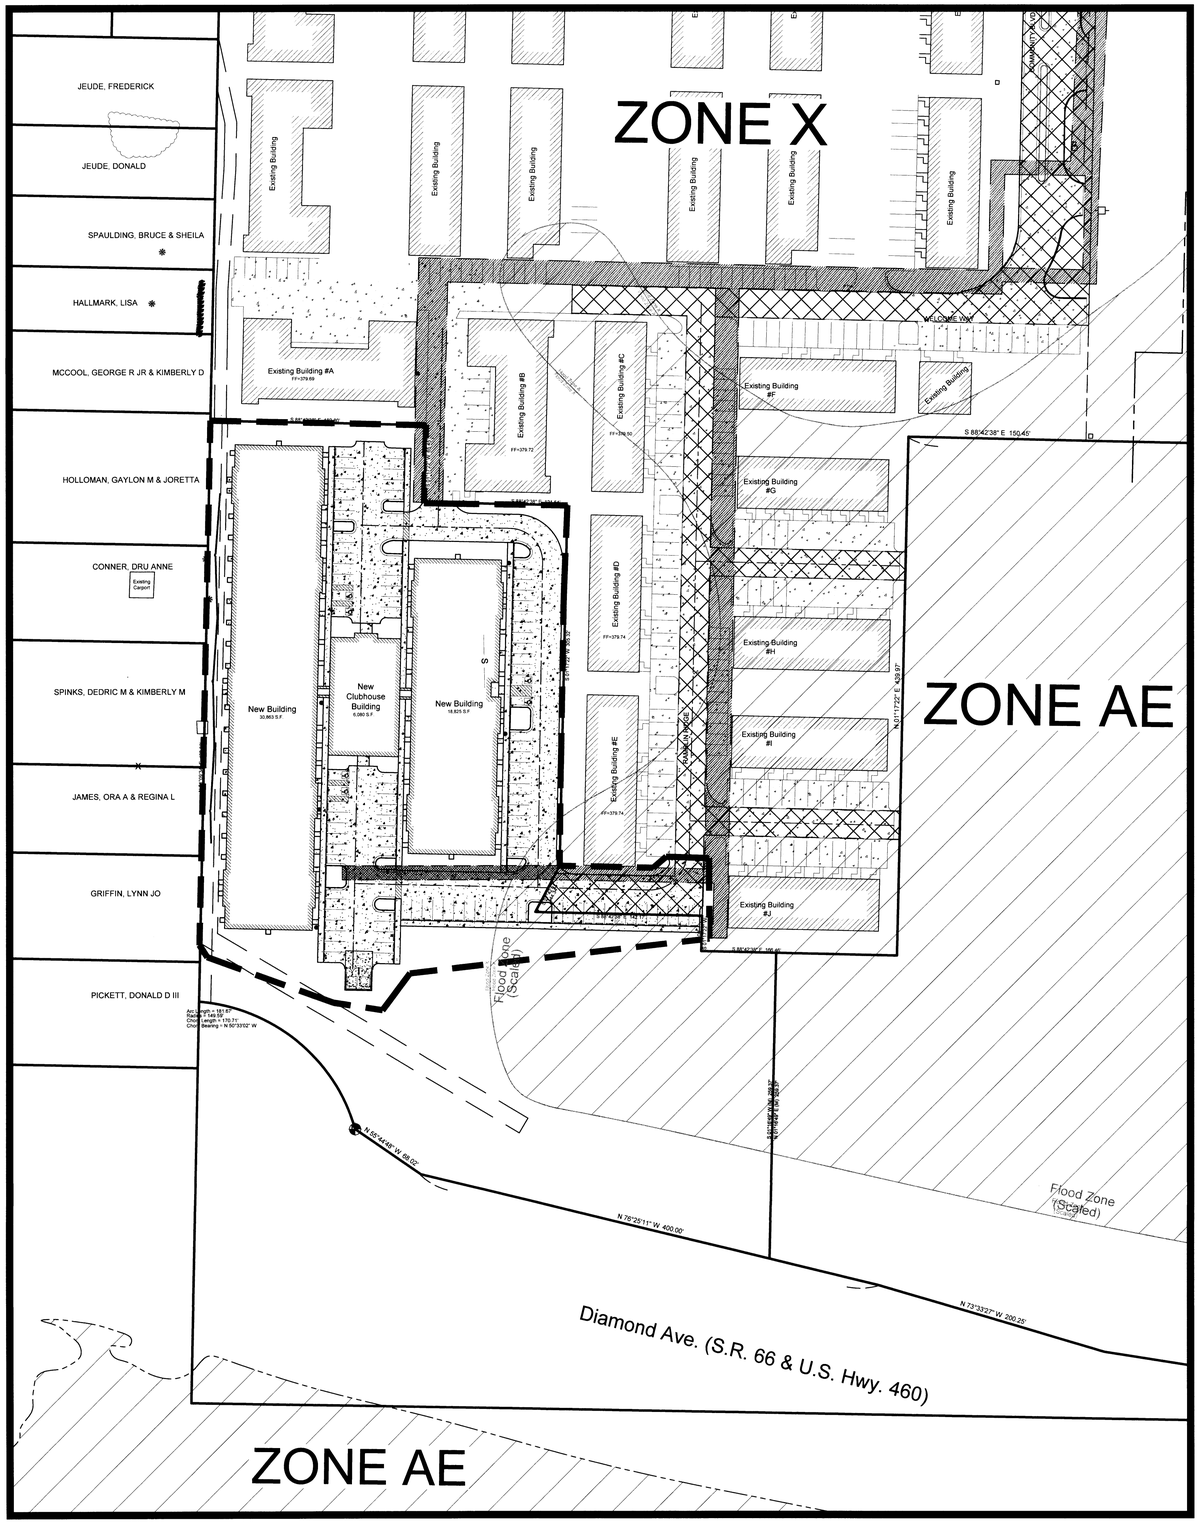

NOT FOR CONSTRUCTION
REVIEW SET

THESE DOCUMENTS ARE THE EXCLUSIVE PROPERTY OF NEIKIRK ENGINEERING, LLC AND THEREBY PROTECTED UNDER COPYRIGHT LAWS. ALL ORIGINAL DESIGNS, SPECIFICATIONS AND IDEAS REPRESENTED HERE ARE FOR THE SOLE USE OF THIS PROJECT AND SHALL NOT BE REPRODUCED OR ALTERED IN ANY MANNER WITHOUT THE WRITTEN CONSENT OF NEIKIRK ENGINEERING, LLC.
Copyright 2020 Neikirk Engineering, LLC. All rights reserved.

REVISIONS

NO.	DESCRIPTION	DATE
	REVIEW SET	06/30/20

NEIKIRK Engineering, LLC
Civil Engineers • Land Surveyors
4915 Lincoln Ave. - Evansville, IN 47715
Phone: (812) 202-3429
www.neikirk.us

SCALE:	1"=30'
DRAWN BY:	RM/TJL
DESIGNER:	TJL/RM
CHECKED BY:	TJL
ENGINEER:	MEN
ARCHITECT:	
OWNER:	

CERTIFIED BY _____

RECEIVED BY THE VANDERBURGH COUNTY SURVEYOR'S OFFICE 7-1-24

JOB TITLE
LEISURE LIVING WEST
2640 ALLENS LANE
EVANSVILLE, IN

DRAWING TITLE
OVERALL SITE AND CONSTRUCTION LIMITS PLAN

FILE LOCATION

DRAWING NUMBER
C3

REV #

0' 30' 60' 90'