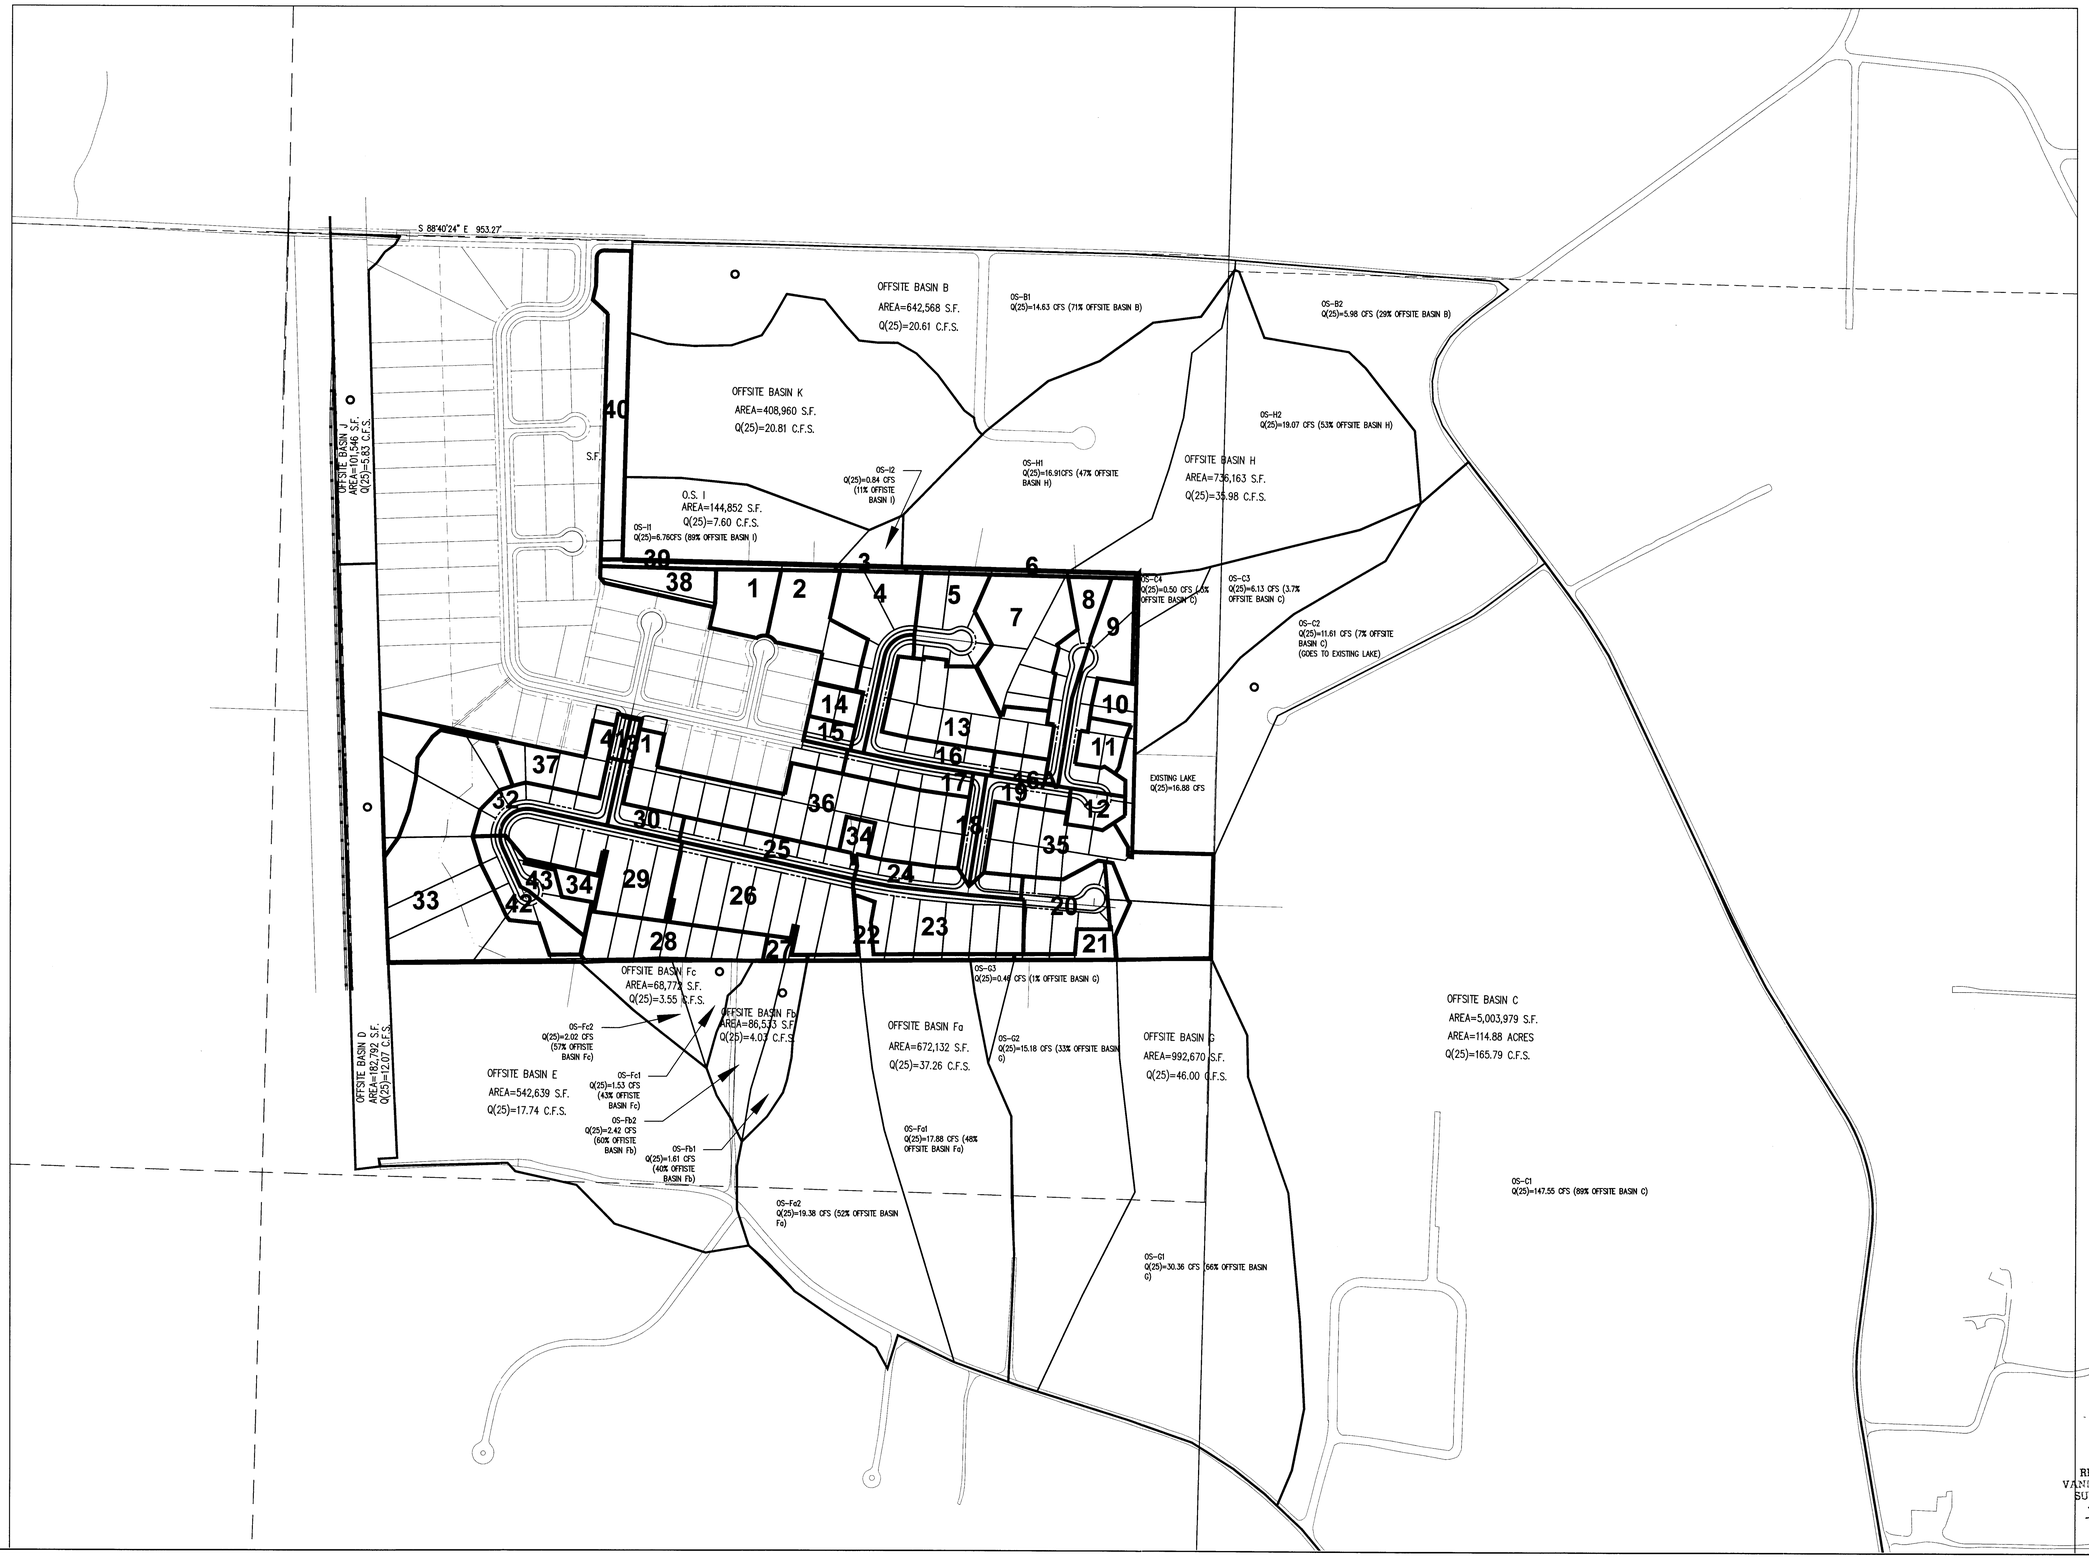


APR 05 2016

RECEIVED BY THE
VANDERBURGH COUNTY
SURVEYOR'S OFFICE
3/29/16 CA


Engineering
Surveying
Architecture
Construction Management

Morley and Associates Inc.

4600 Rosebud Lane
Newburgh, IN 47630
(812) 464-9595
www.morleyandassociates.com



All ideas, designs, calculations, and arrangements indicated or represented by this drawing are owned by and are the property of Morley and Associates, Inc. and were created, evolved and developed for use in connection with the specified project. Morley and Associates, Inc. retains all common law, statutory and other rights, including copyrights. No drawings or electronic files shall be loaned, copied or reproduced in whole or in part nor shall such drawings or files be used by any other person or firm without the written prior consent of Morley and Associates, Inc.

Written dimensions on these drawings shall have precedence over scale dimensions. Contractors shall verify and be responsible for all dimensions and conditions on the job and Morley and Associates, Inc. must be informed of any variations from the dimensions and conditions shown by these drawings.

Only drawings with the seal of Morley and Associates and the signed and sealed hard copy drawings, the hard copy (hat) govern.


**Revisions**

| No. | By | Date | Description |
|---|---|---|---|
| | | | |

JAMES E. MORLEY
REGISTERED
No. 10100250
STATE OF
INDIANA
PROFESSIONAL ENGINEER

Project \ Client: The Hills - Sterchi Homes Corporation

Sheet Title: **Post Developed Subbasins**
The Hills
Evansville, Indiana

**Scale:** 1" = 50'

| | |
|---|---|
| Designed By: JEM | Job Number: 5553.4.007-B |
| Drawn By: ARK | Date: 3/28/2016 |

Filename: J:\5000s\5500-5599\5553\Civil 3D\The Hills\5553 The Hills Base ARKS.dwg

Sheet Number:
**C-503**