CONTRACT "C"

PROPOSED GAS VENTS

TENTATIVE GAS VENT SCHEDULE		
Vent No.	Northing	Easting
G-V #1	4148.65	4141.79
G-V #2	4148.43	3709.08
G-V #3	3948.17	3295.61
G-V #4	3927.63	2997.98
G-V #5	3736.03	3110.71
G-V #6	3445.98	2878.92
G-V #7	3472.66	3265.67
G-V #8	3497.41	3628.76

Note: Number and Location of Vents May be Adjusted as Per Owners Request.

See Detail Sheet 6

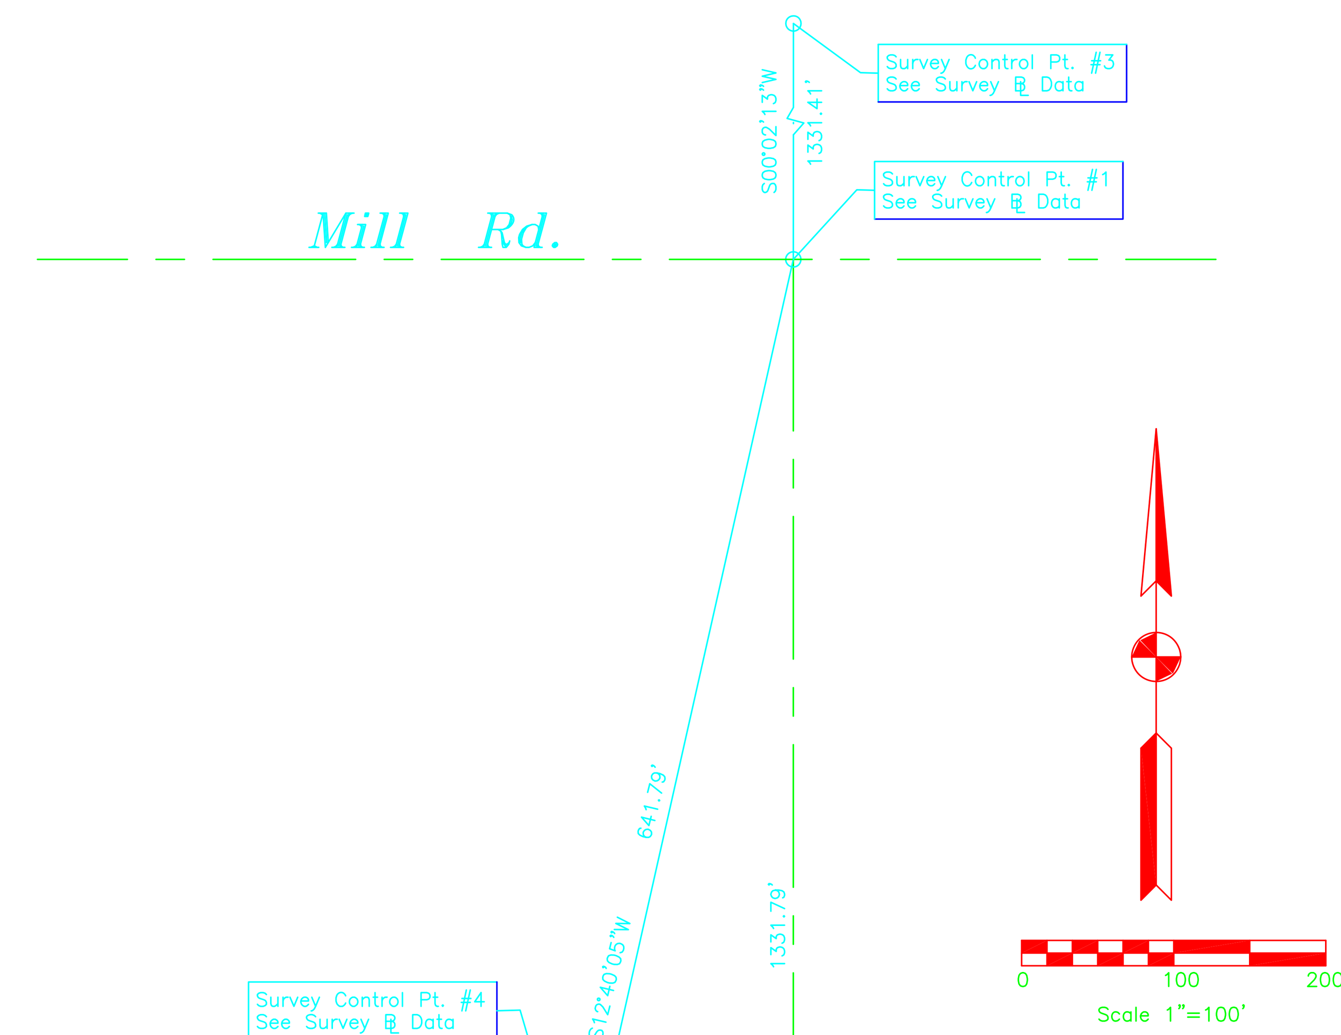

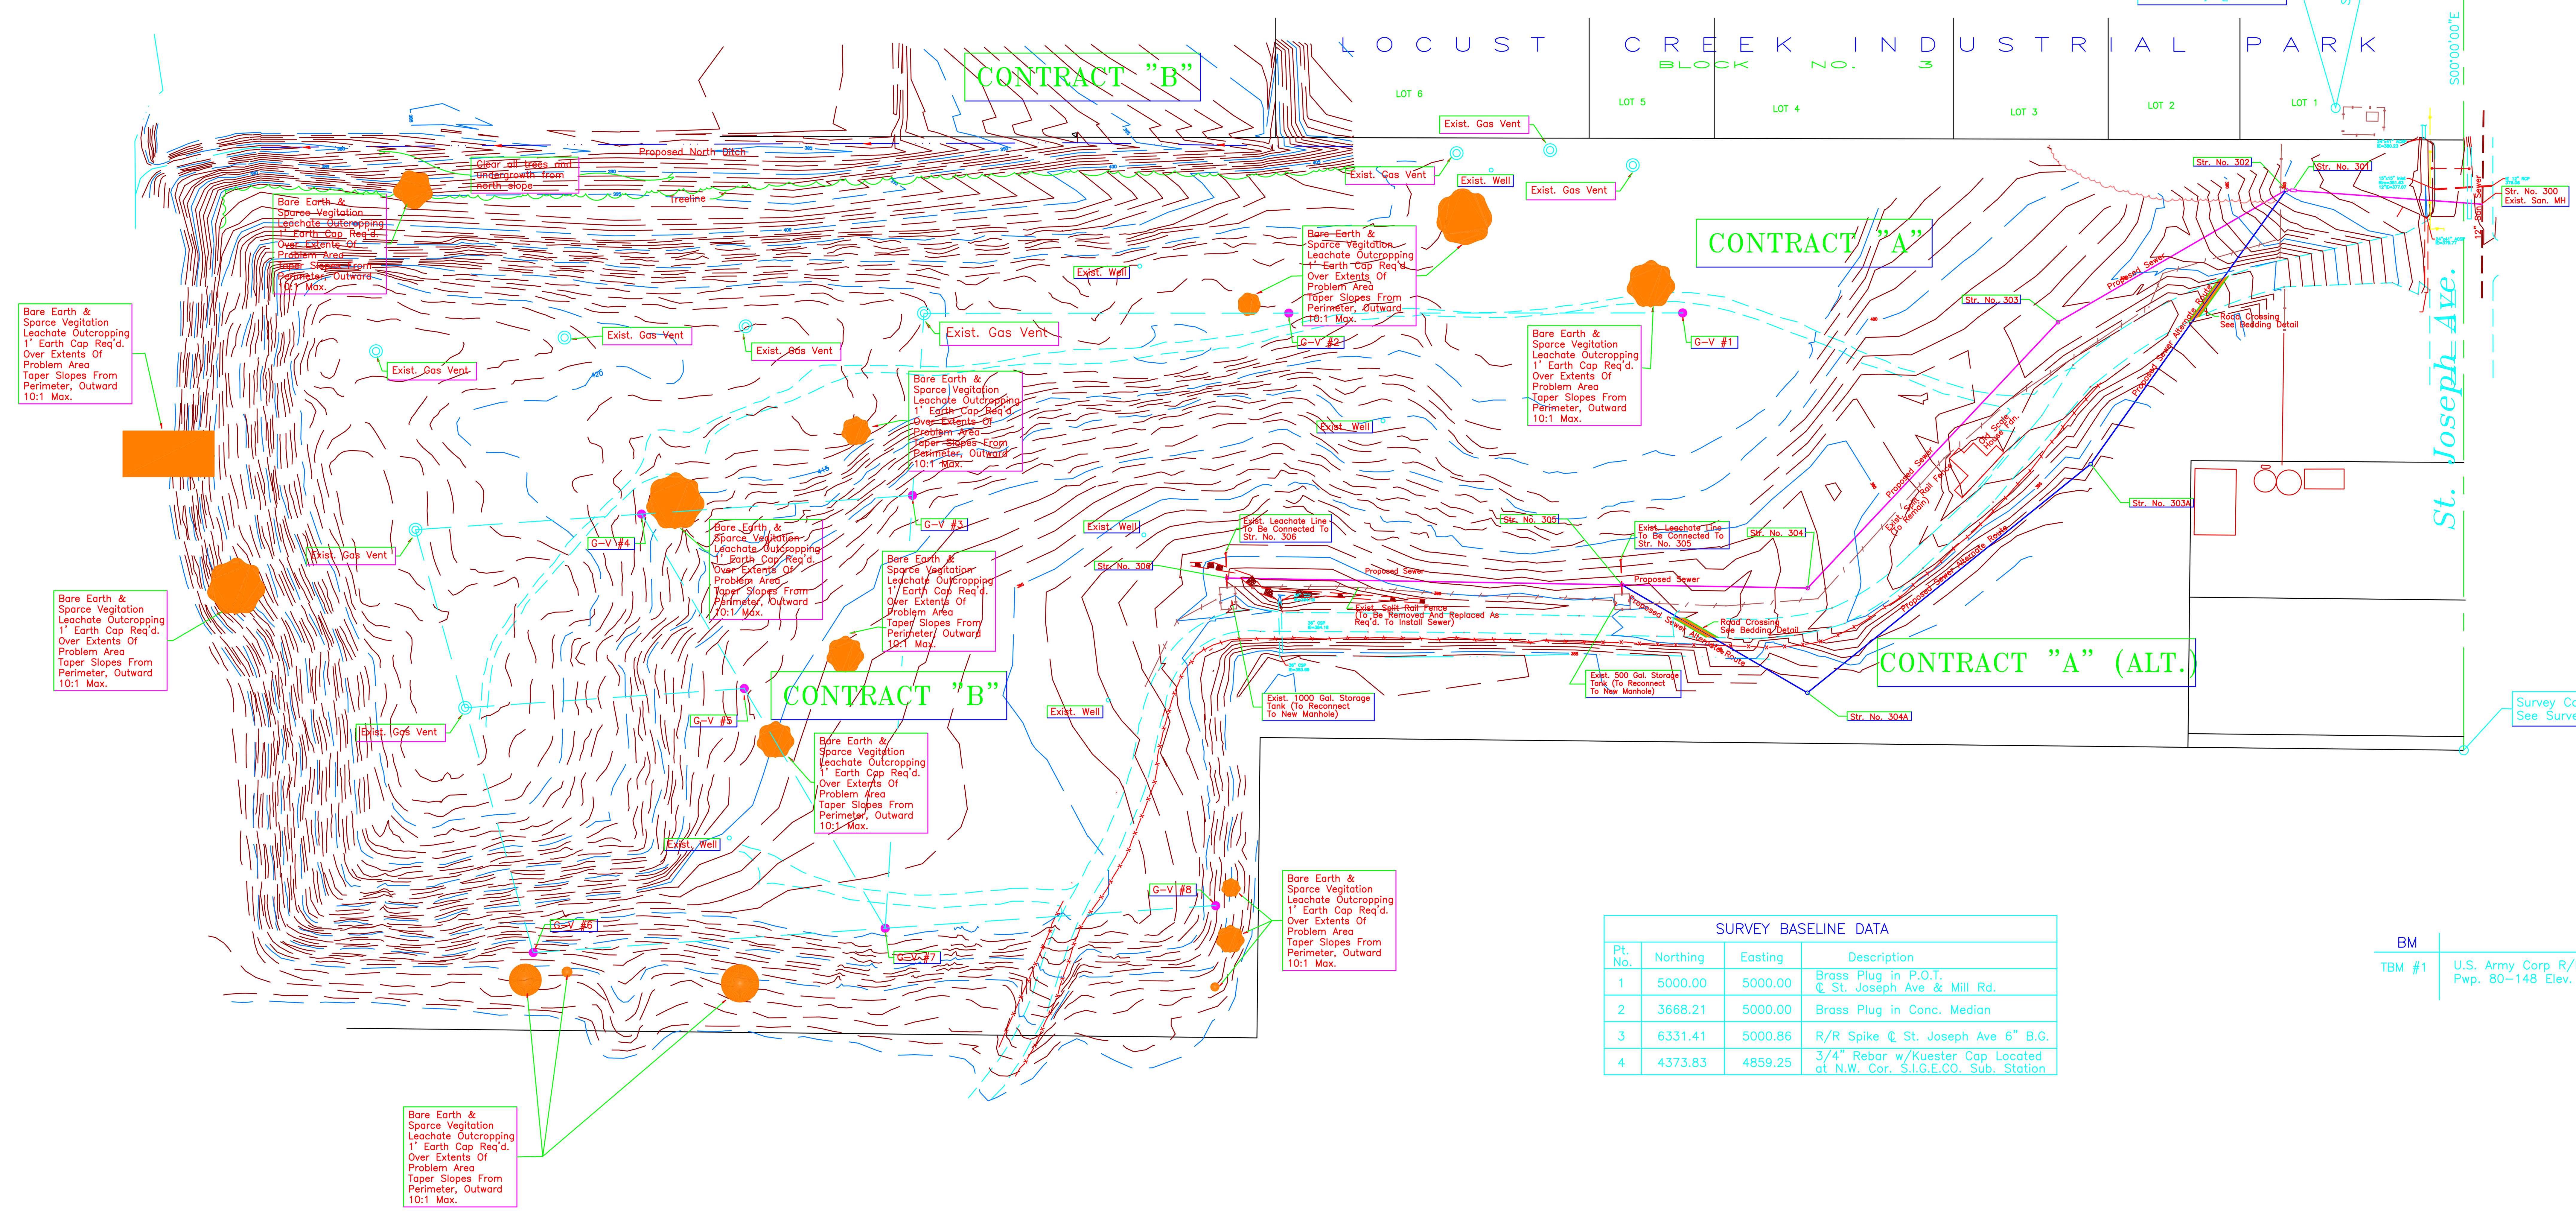

SURVEY BASELINE DATA			
Pt. No.	Northing	Easting	Description
1	5000.00	5000.00	Brass Plug in P.O.T. ℄ St. Joseph Ave & Mill Rd.
2	3668.21	5000.00	Brass Plug in Conc. Median
3	6331.41	5000.86	R/R Spike ℄ St. Joseph Ave 6" B.G.
4	4373.83	4859.25	3/4" Rebar w/Kuester Cap Located at N.W. Cor. S.I.G.E.CO. Sub. Station

BM	
TBM #1	U.S. Army Corp R/R in Pwp. 80-148 Elev. 384.16

No.	DESCRIPTION	DATE

REVISIONS

JAMES A. FARNY REGISTERED No. 20434 STATE OF INDIANA PROFESSIONAL ENGINEER

OVERALL SITE PLAN
FOR
MOUTOUX PARK
VANDERBURGH COUNTY, INDIANA

Prepared By
BERNARDIN LOCHMUELLER & ASSOC., INC.
Planners · Engineers · Surveyors
20-24 NW Fourth St.
Suite 606 Hulman Building
Evansville, IN 47708 (812)426-1737

DATE: 5/26/95

PROJECT NO.: 194-0062-OPD

ISSUED: 5/26/95

SHT. 1

G:\PROJECTS\94-062-3\OVERALL 05/26/95 10:27