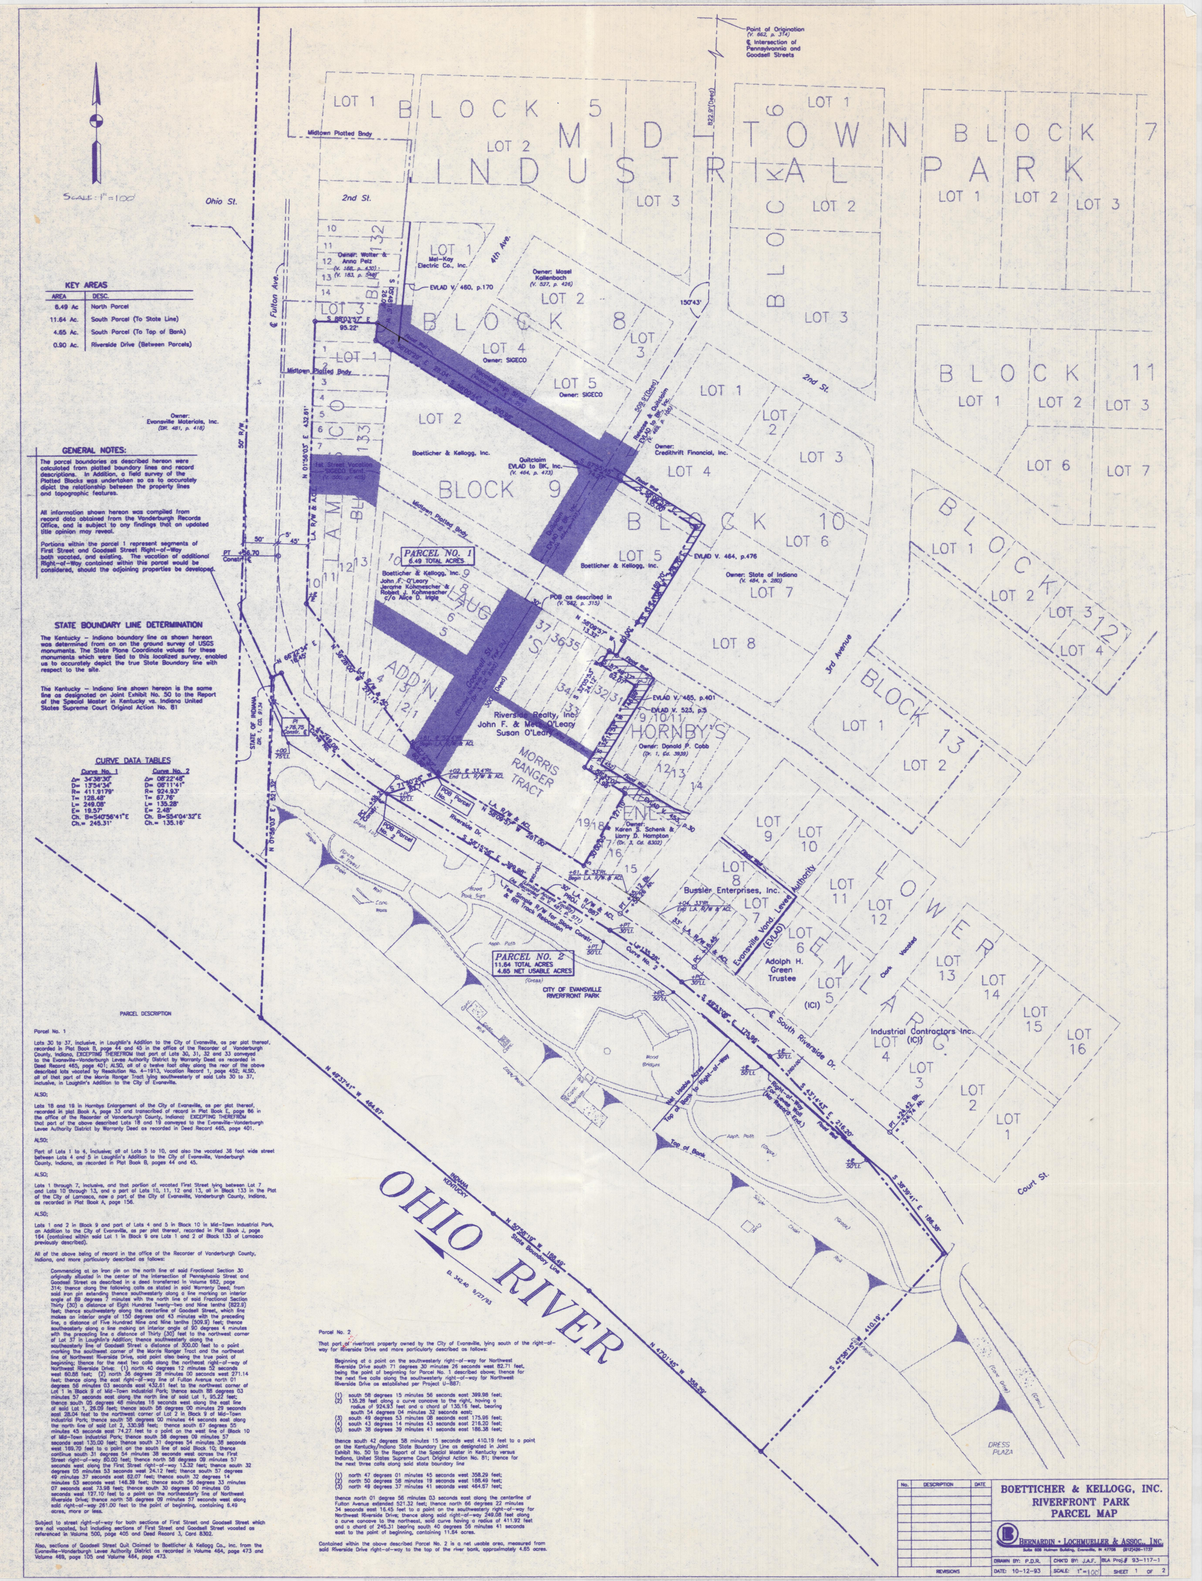
SCALE: 1" = 100'
Ohio St.
Fulton Ave
2nd St.
3rd Avenue
4th Ave
Court St.
South Riverside Dr.
Point of Origination
(V. 662, p. 376)
& Intersection of
Pennsylvania and
Goodsell Streets
LOT 1 BLOCK 5 MID-TOWN INDUSTRIAL
LOT 2 BLOCK 6 MID-TOWN INDUSTRIAL
BLOCK 7 MID-TOWN INDUSTRIAL PARK
BLOCK 8
BLOCK 9
BLOCK 10
BLOCK 11
BLOCK 12
BLOCK 13
LAMBERT'S ADD'N
LAUGHLIN'S ADD'N
HORNBY'S ADD'N
MORRIS RANGER TRACT
Midtown Platted Bndy
Boettcher & Kellogg, Inc.
Owner: SIGECO
Owner: Mosel Kellenbach (V. 527, p. 426)
Owner: Walter & Anna Pietz (V. 488, p. 430) (V. 183, p. 506)
Mel-Kay Electric Co., Inc.
EVLAD V. 460, p.170
Quitclaim EVLAD to BK, Inc. (V. 464, p. 472)
Owner: Creditrift Financial, Inc.
EVLAD V. 464, p.476
Owner: State of Indiana (V. 484, p. 280)
EVLAD V. 465, p.401
EVLAD V. 525, p.9
Owner: Donald P. Cobb (Dr. I. Ca. 3630)
Riverside Realty, Inc.
John F. & Mary Jo Leary
Susan O'Leary
Owner: Karen S. Schenk & Larry D. Hampton (Dr. I. Ca. 4302)
Blussier Enterprises, Inc.
Adolph H. Green Trustee
Industrial Contractors Inc.
Owner: Evansville Materials, Inc. (Bk. 481, p. 415)
PARCEL NO. 1
8.49 TOTAL ACRES
PARCEL NO. 2
11.64 TOTAL ACRES
4.85 NET USABLE ACRES
(Leased)
CITY OF EVANSVILLE RIVERFRONT PARK
OHIO RIVER
