GEORGE TERRACE Third Addition

A SUBDIVISION OF PART OF THE S.E. QUARTER OF THE S.W. QUARTER OF SECTION 27-5-10

Beginning at the SW corner of the SE quarter of the SW quarter of Section 27-5-10, thence North along the West line of said quarter-quarter section a distance of 502.7 feet, thence N 89° 47' E along the south line of George Terrace, Second Addition and Extention thereof a distance of 975.51 feet, thence S 0° 13" E a distance of 498.0 feet, thence West along the South line of said quarter-quarter section a distance of 977.43 feet to place of beginning

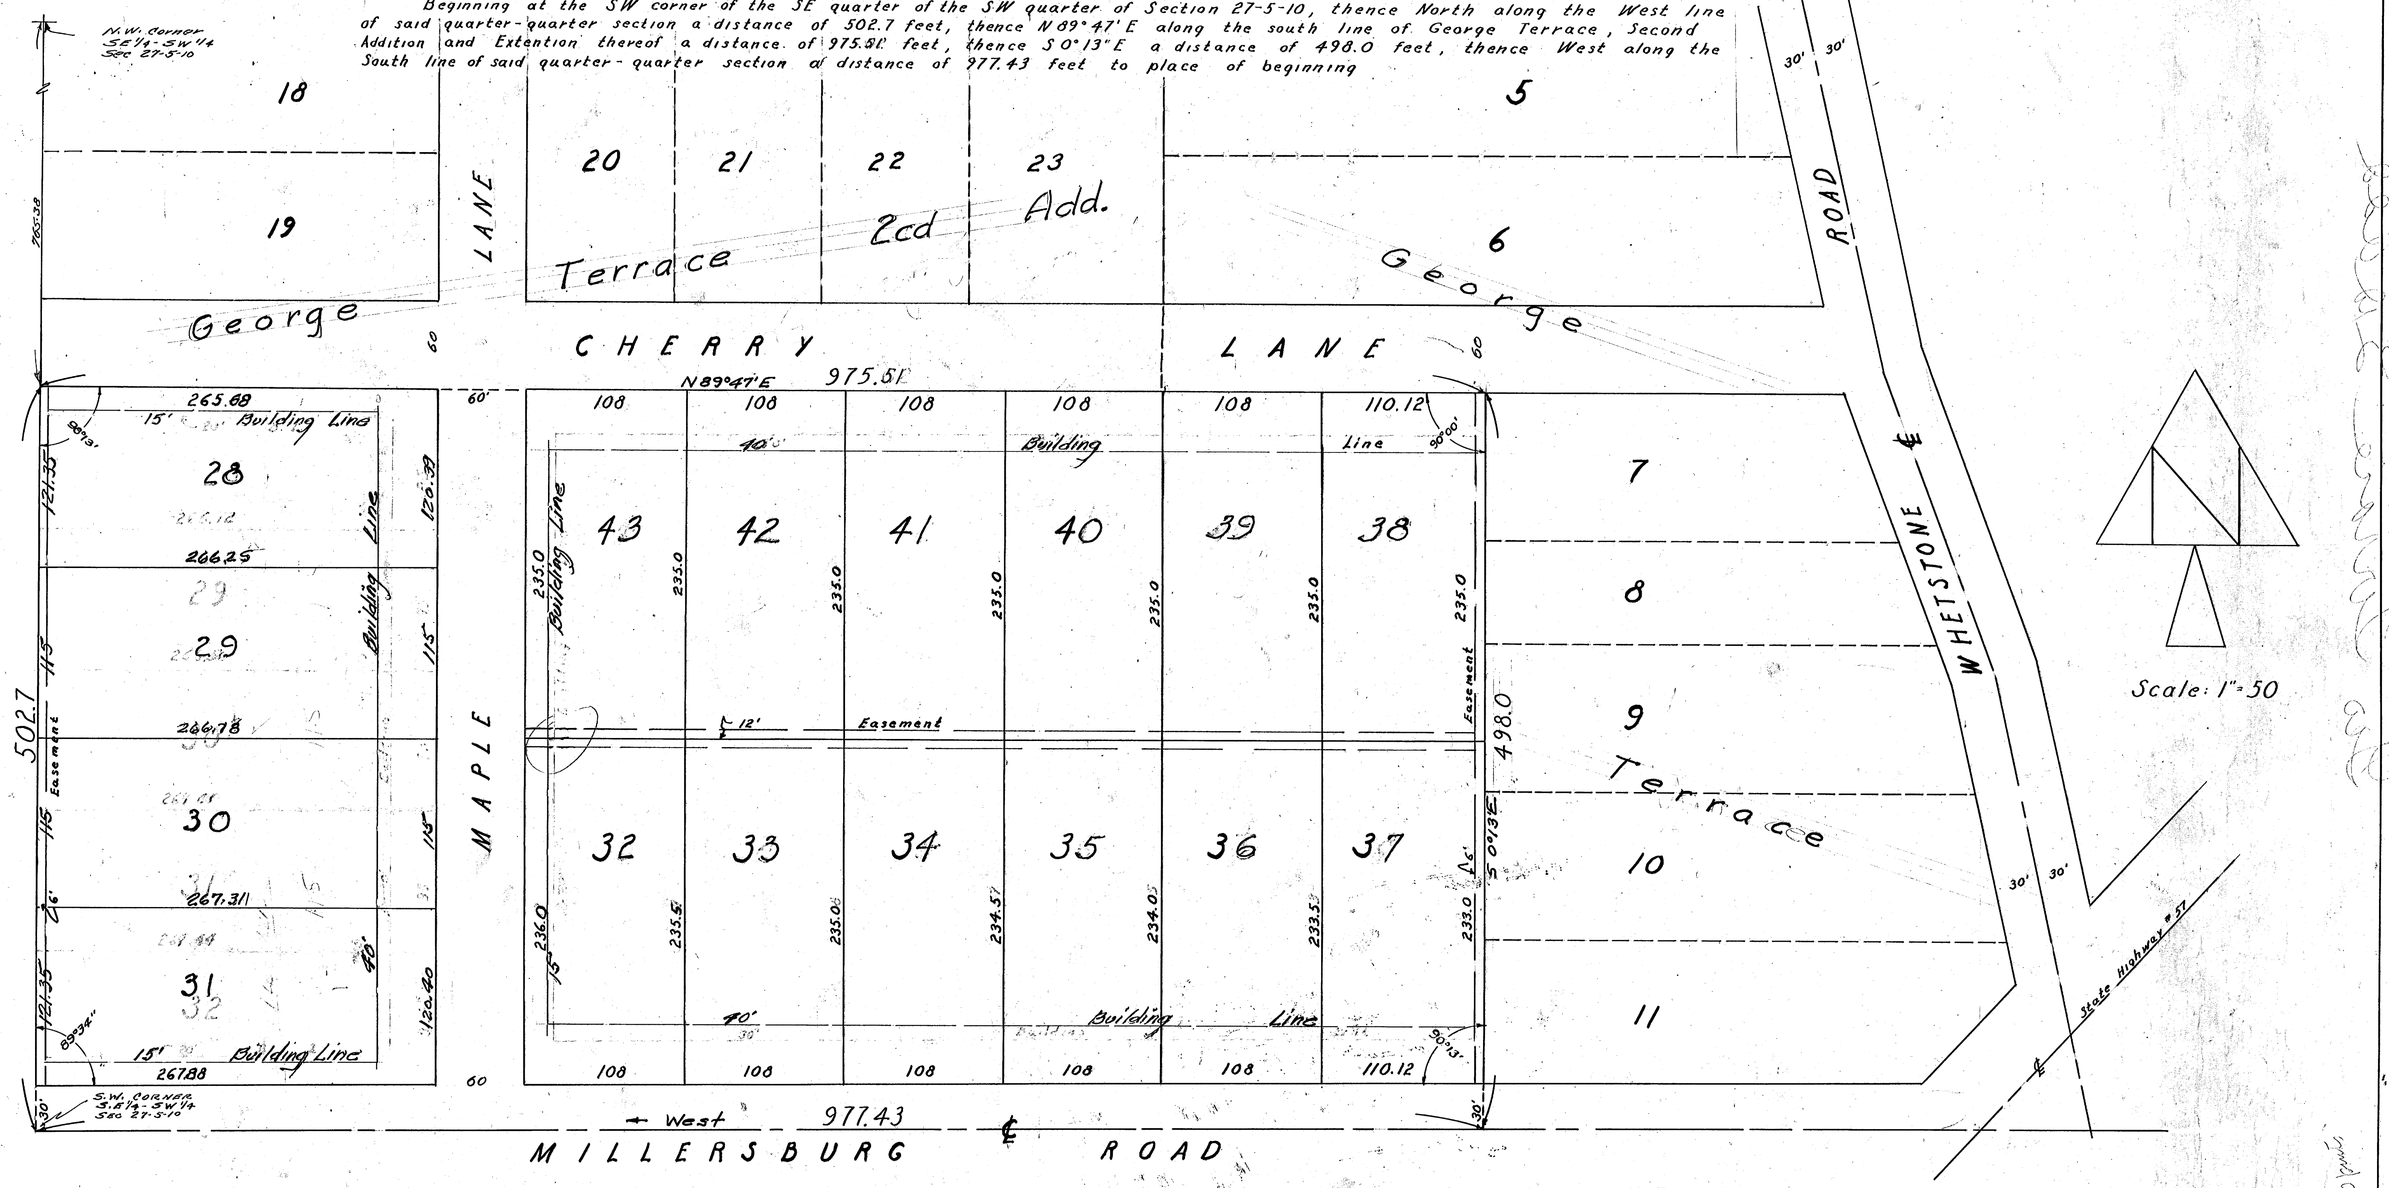

State of Indiana } SS
Vanderburg County }

Before me, a notary public in and for said County & State, personally appeared the owners & subdivider

A. H. George
A. H. GEORGE

Charlotte George

and acknowledged the execution of this plat.

Witness my hand and notorial seal this 9th day of October, 1953

My Commission Expires January 16, 1954

Felybell M. Day
NOTARY PUBLIC

APPROVED BY
COUNTY PLAN COMMISSION
OF VANDERBURGH COUNTY, INDIANA
PLAT BOOK NO. PAGE NO.
SEP 10 1953
Fred Roeder PRES.
Lawrence W. Day EXEC. SECY.

The undersigned Civil Engineers and Land Surveyors hereby certify that the above plat is a true and correct drawing of a survey made according to the description hereon.

ENGINEER ASSOCIATES
320 NW Seventh Street
Evansville, Indiana

Sam Biggerstaff, C.E.
Sam Biggerstaff

Leo U. Weiss, C.E.
Leo U. Weiss
9/9/53

Oct 19, 1953

RECEIVED FOR RECORD
at 2:10 P.M.
Oct 19 1953
Recorded in Plat Record No. 3
Page 399
Paul E. Padgett, Recorder
Vanderburgh County