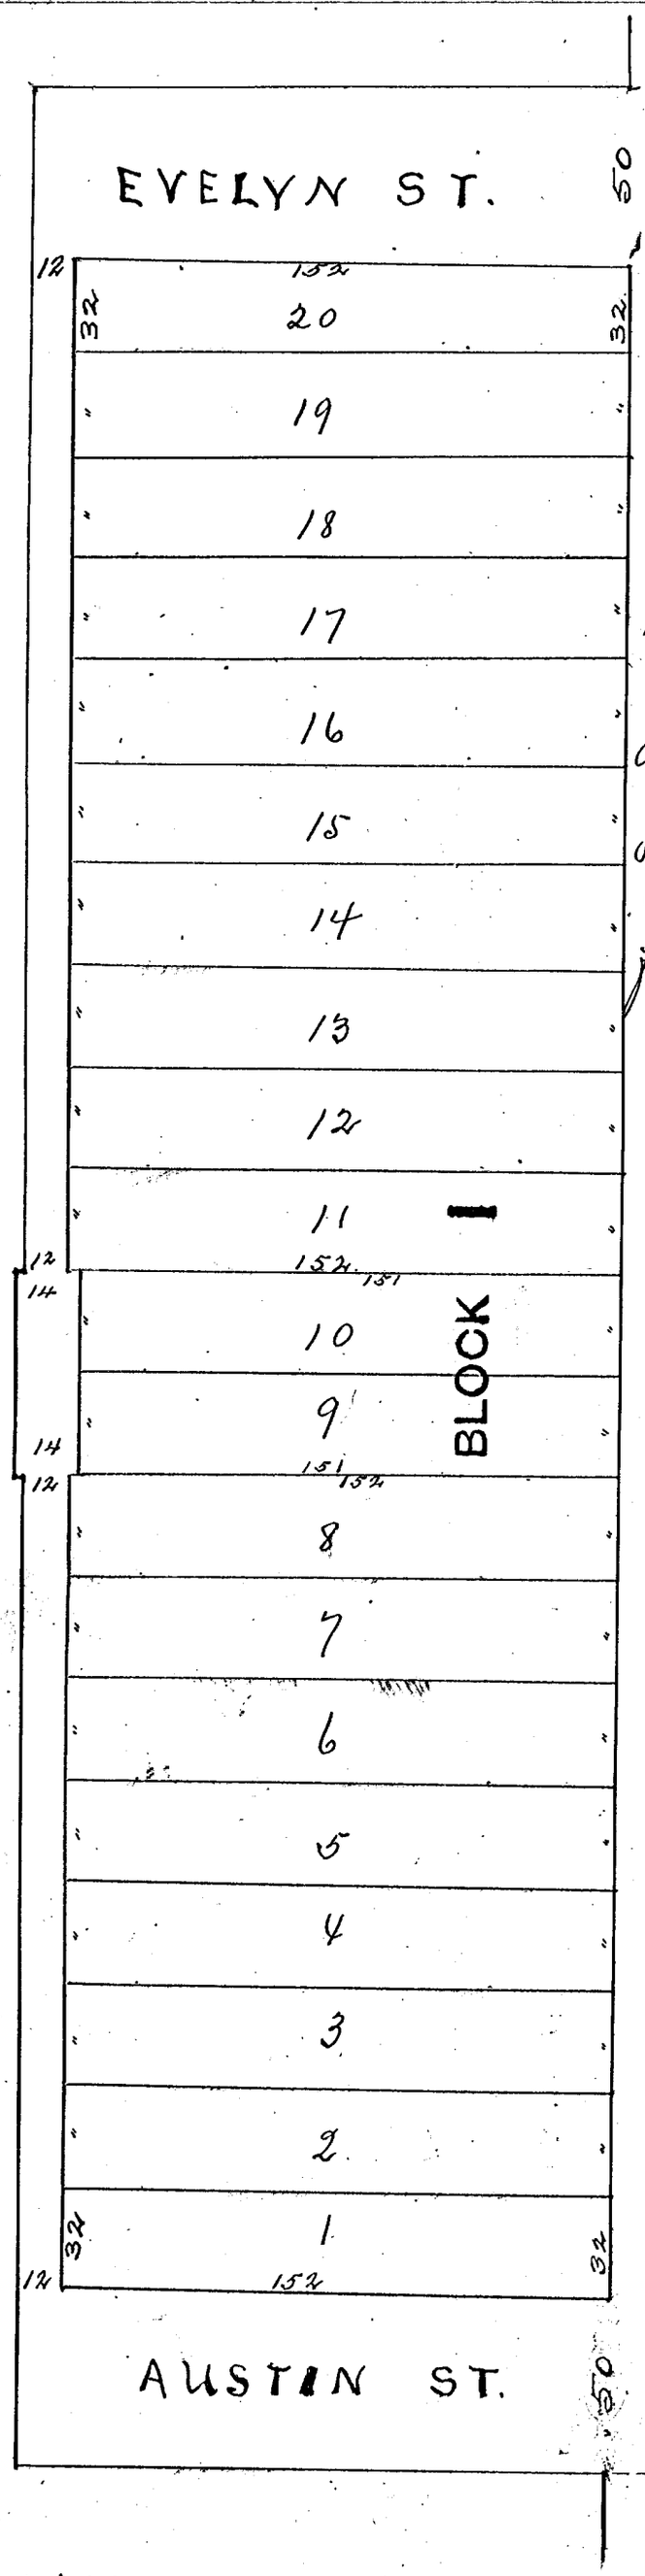

PLAT
OF
IGLEHEART PARK.

Being a part of Lot Five of the subdivision of the north west quarter of section 26 Town 6 South, Range 11 west, described as follows: Commencing 325 feet north, and 40 feet west of the center of said section, running thence north 740 feet, thence west 164 feet, thence south 740 feet, and thence east 164 feet to the place of beginning, as shown on this plat. The streets and alleys are hereby dedicated to the use of the public. all dimensions are given in plat. This subdivision is to be known in all future conveyances as Igleheart Park.

In Witness whereof the proprietors Levi Igleheart, Leslie T. Igleheart, Addison W. Igleheart and Belle S. Igleheart have set their hands this 21st day of September 1898.

Levi Igleheart Belle S. Igleheart.

Addison W. Igleheart. Leslie T. Igleheart.

Before me, Charles C. Gemmig a Notary Public in and for Vanderburgh County, state of Indiana, personally appeared Levi Igleheart, Leslie T. Igleheart, Addison W. Igleheart and Belle S. Igleheart who acknowledged the execution of the annexed Plat as their voluntary act and deed. this 21st day of September Witness my hand & official seal the date above written

C. C. Gemmig.
Notary Public.

Recorded Oct 3rd 1898.

Board of Public Works
Sep 24 - 1898.
Evansville Ind

M. Gorman.
Henry H. Richman.
Jas. N. Wiltshire.