19287

LAKEVIEW TERRACE

A SUBDIVISION OF PART OF THE N.E. 1/4 & N.W. 1/4 OF SEC. 16-5-11 DESCRIBED AS FOLLOWS: COMMENCING AT POINT IN S.W. LINE OF BIG CYNTHIANA RD. WHERE SAME IS INTERSECTED BY NORTH LINE OF SOUTH HALF OF NORTH HALF OF N.W. 1/4 OF SAID SECTION, THENCE SOUTHEASTWARDLY ALONG SAID S.W. LINE 1632.83 FT; THENCE N 85°00' W A DISTANCE OF 200.00 FT; THENCE N 7°50' W A DISTANCE OF 211.50 FT; THENCE N 24° 20' W A DISTANCE OF 574.00 FT; THENCE N 30°30' W A DISTANCE OF 82.45 FT; THENCE N 36°30' W A DISTANCE OF 502.00 FT; THENCE N 28°W A DISTANCE OF 239.11 FT; TO A POINT IN ABOVE MENTIONED NORTH LINE; THENCE EAST 217.35 FT. TO BEGINNING.

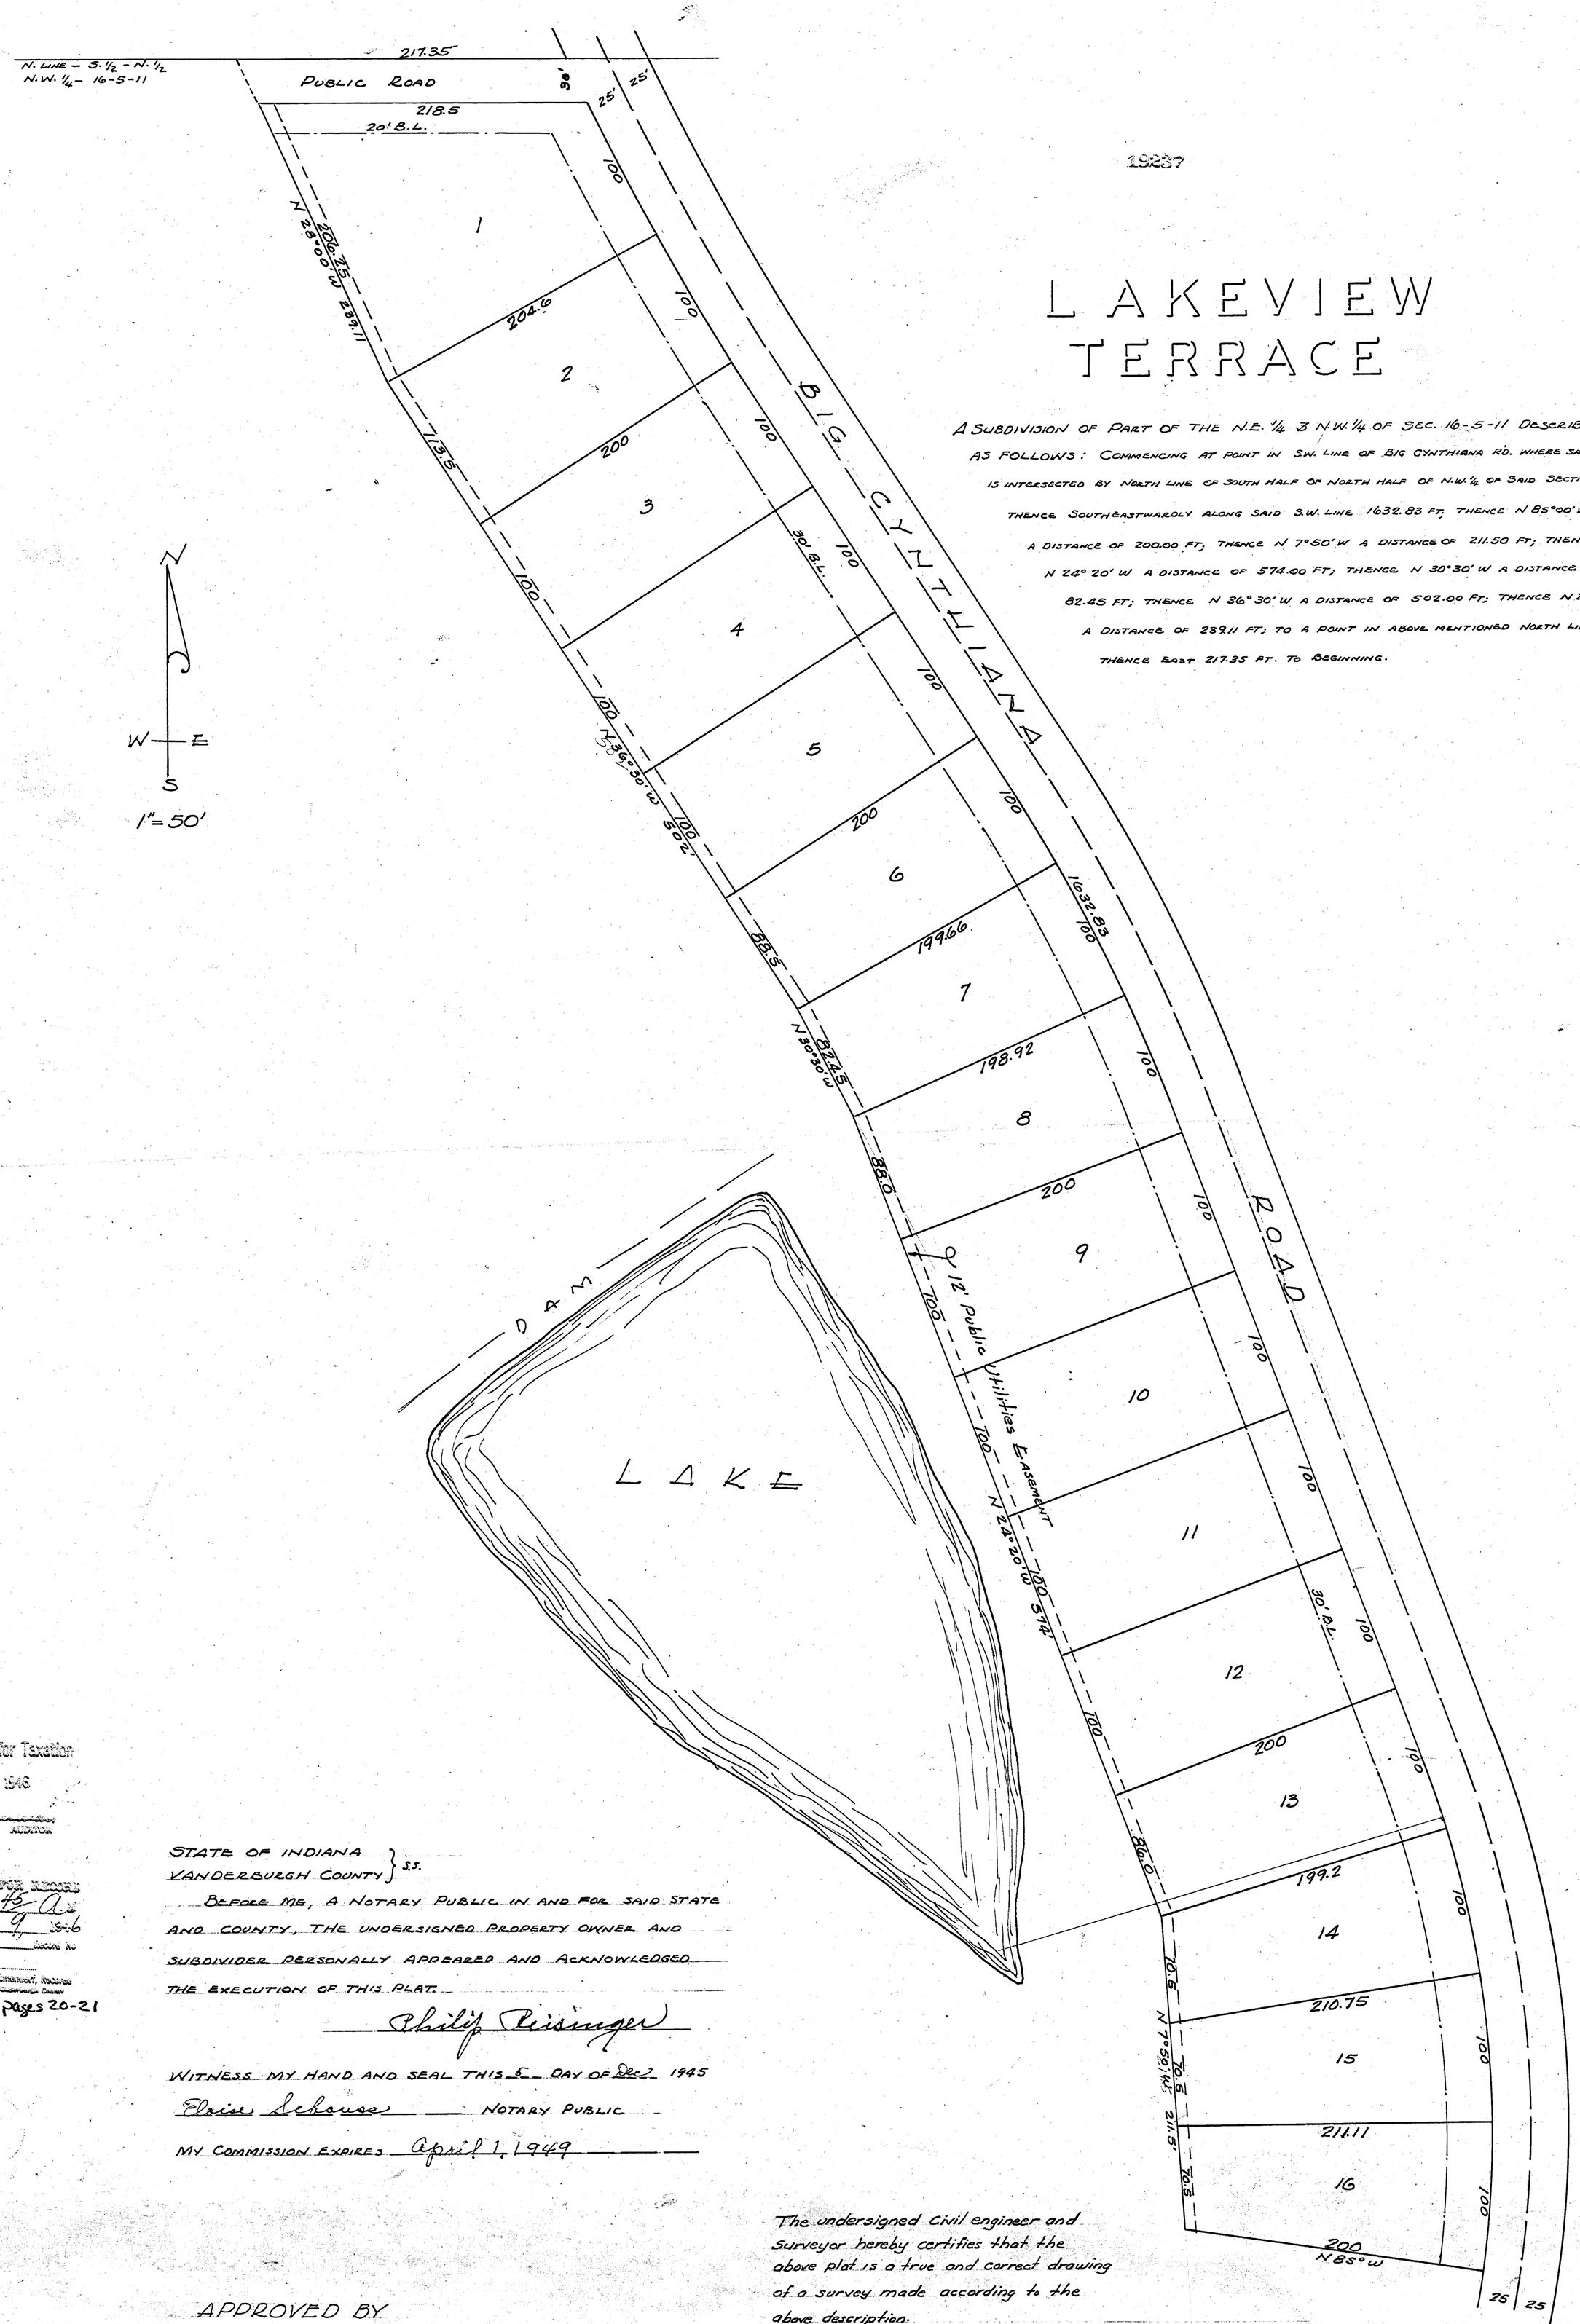

Duly Entered for Taxation
JAN - 9 1946
[illegible]
AUDITOR

RECEIVED FOR RECORD
at 12 45 o'clock P.M.
Jan 9 1946
Fee Paid $ ____ Receipt No ____
Page ____
Charles W. Emerson, Recorder
Vanderburgh County

Book I pages 20-21

STATE OF INDIANA
VANDERBURGH COUNTY } S.S.

BEFORE ME, A NOTARY PUBLIC IN AND FOR SAID STATE AND COUNTY, THE UNDERSIGNED PROPERTY OWNER AND SUBDIVIDER PERSONALLY APPEARED AND ACKNOWLEDGED THE EXECUTION OF THIS PLAT.

Philip Reisinger

WITNESS MY HAND AND SEAL THIS 5 DAY OF Dec 1945

Eloise Schouse NOTARY PUBLIC

MY COMMISSION EXPIRES April 1, 1949

The undersigned Civil engineer and surveyor hereby certifies that the above plat is a true and correct drawing of a survey made according to the above description.

Charles E. Day

APPROVED BY
COUNTY PLAN COMMISSION

[illegible] PRESIDENT

[illegible] EXEC. SECRETARY

DATE Dec 14 1945